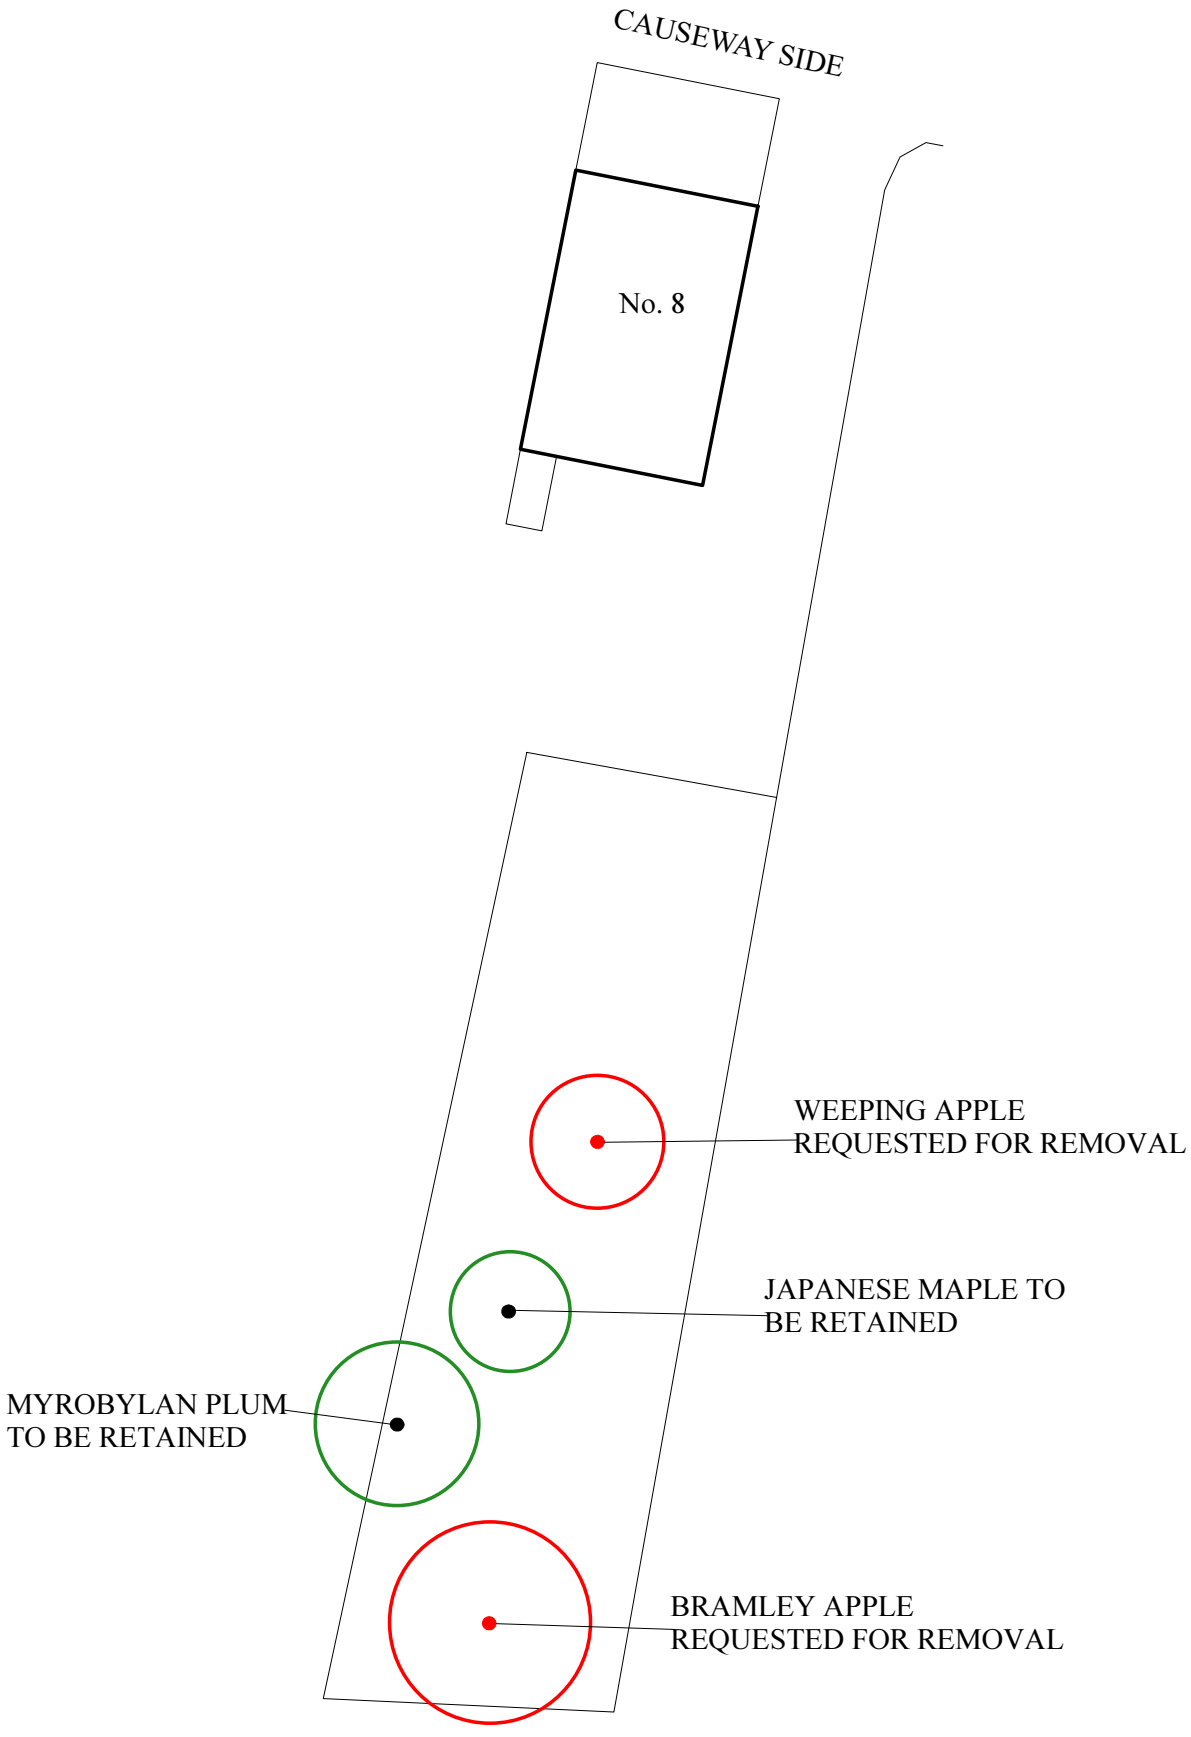

CAUSEWAY SIDE
No. 8
WEEPING APPLE
REQUESTED FOR REMOVAL
JAPANESE MAPLE TO
BE RETAINED
MYROBYLAN PLUM
TO BE RETAINED
BRAMLEY APPLE
REQUESTED FOR REMOVAL