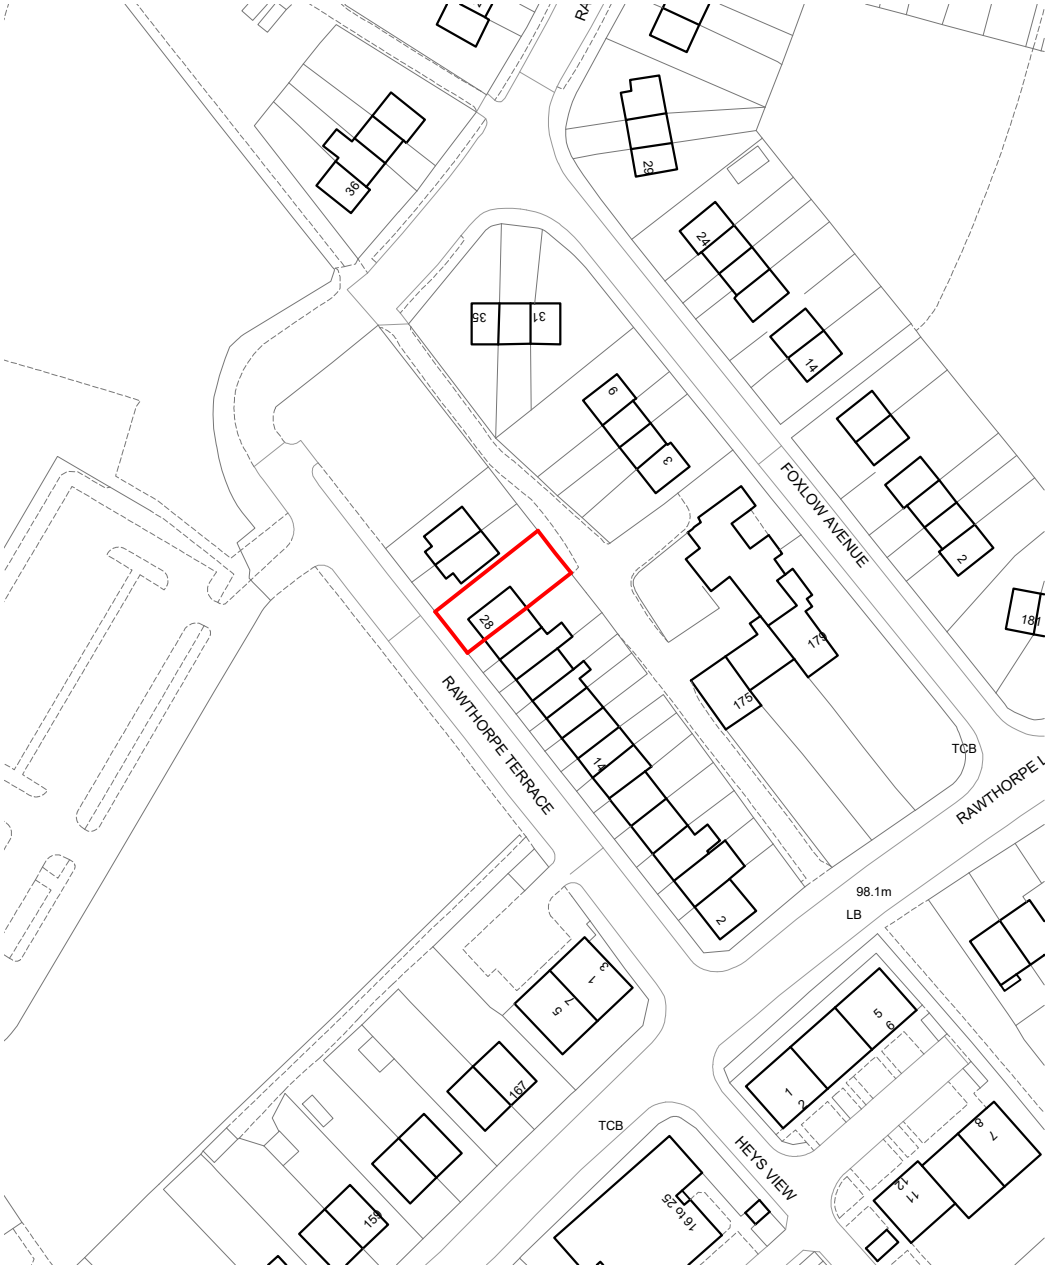


	Project: Side Extension 28 Rawthorpe Terrace, Rawthorpe HD5 9NY	Title: Location Plan	Drg No: RT01.#	Scale: 1:1250	Date: Jan 2022	Status: Planning	N