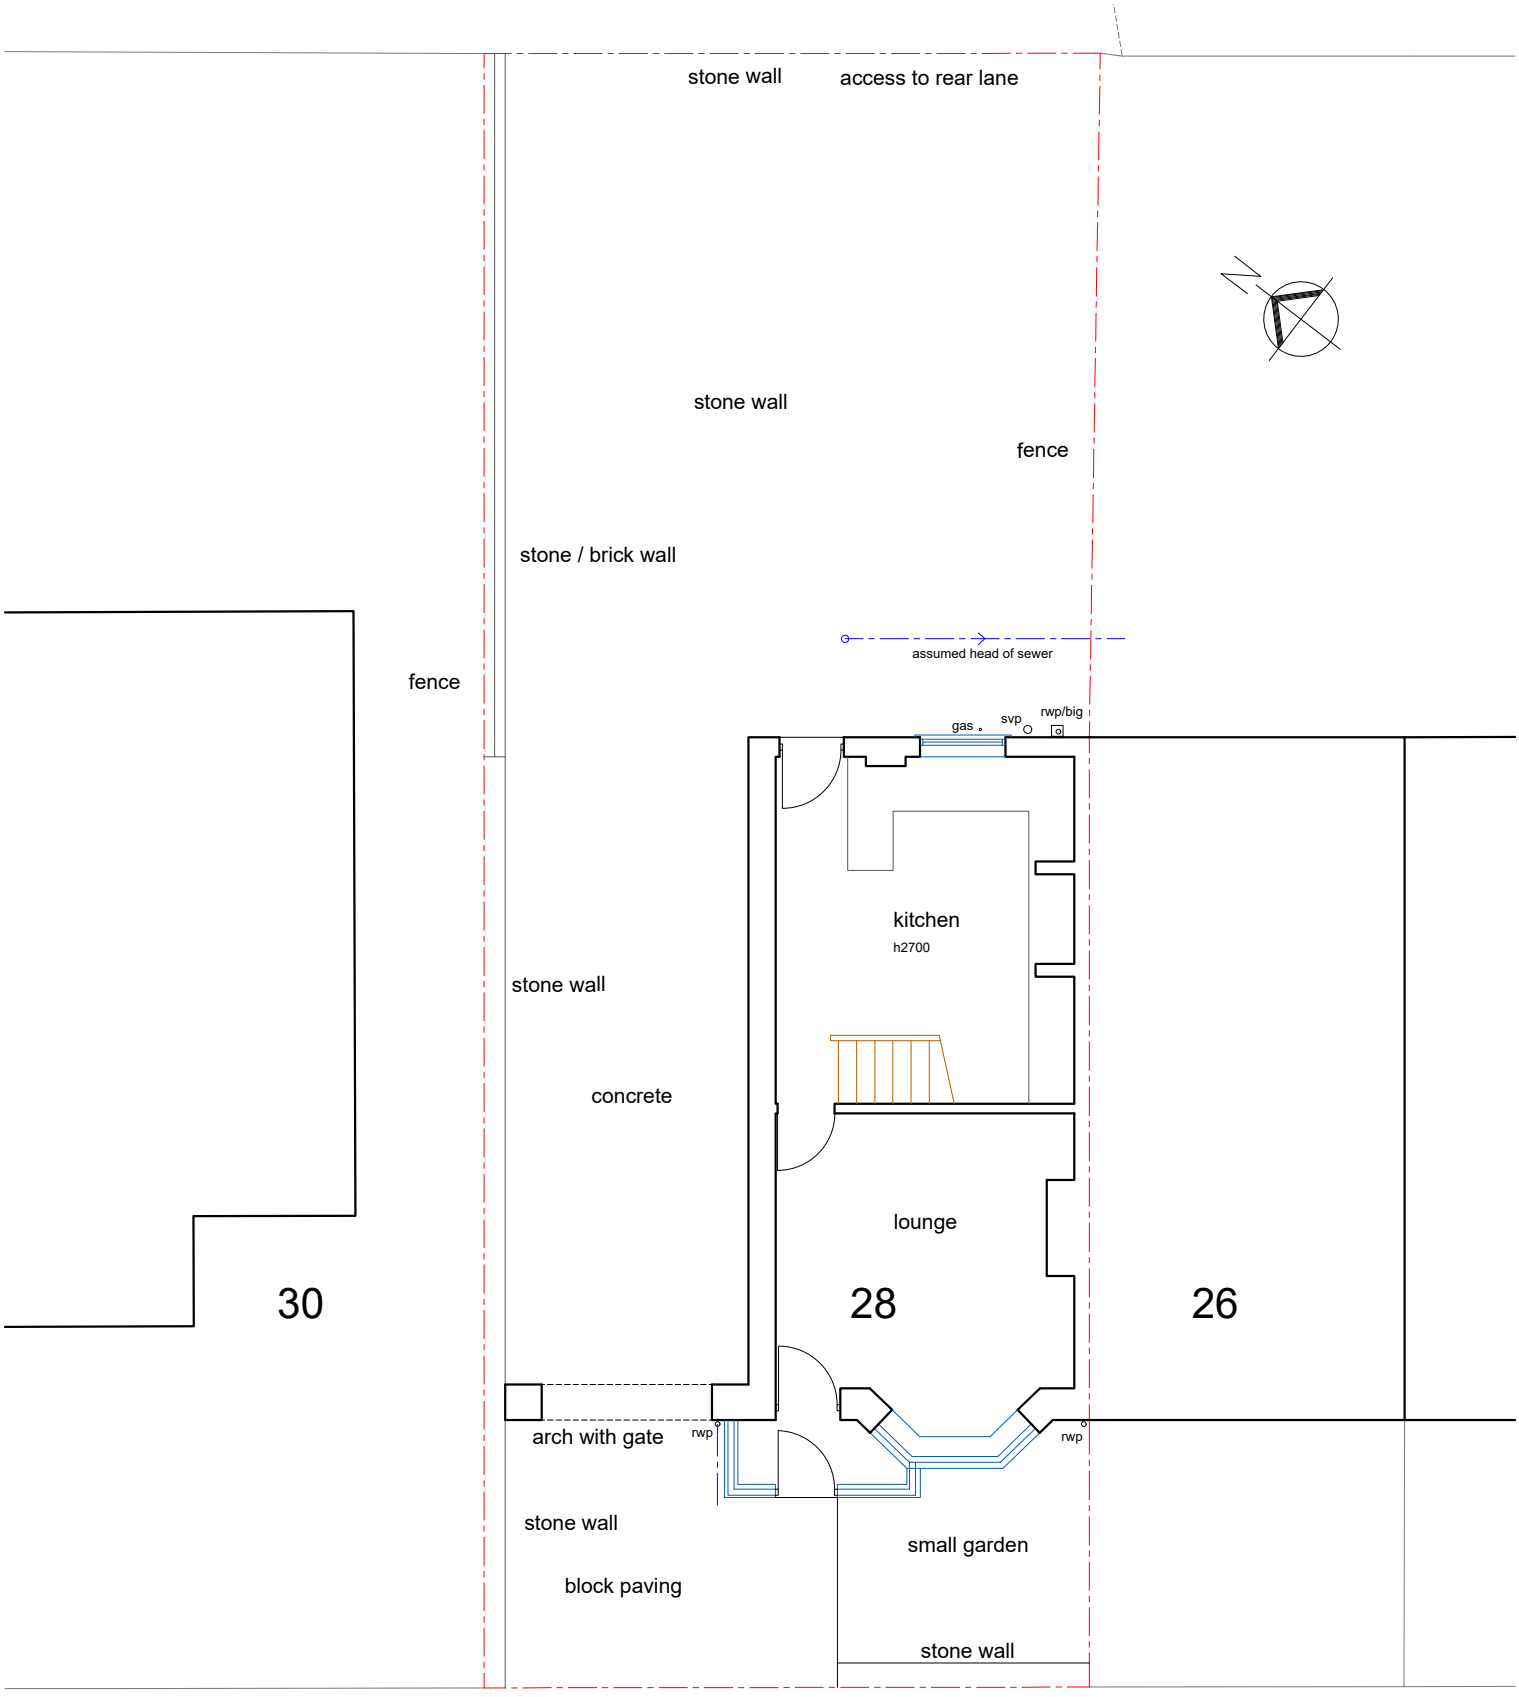


site plan

Rawthorpe Terrace

	Project: Side Extension 28 Rawthorpe Terrace, Rawthorpe HD5 9NY	Title: Existing Ground Floor / Site Plan	Drg No: RT02.#	Scale: 1:100	Date: Jan 2022	Status: Planning	