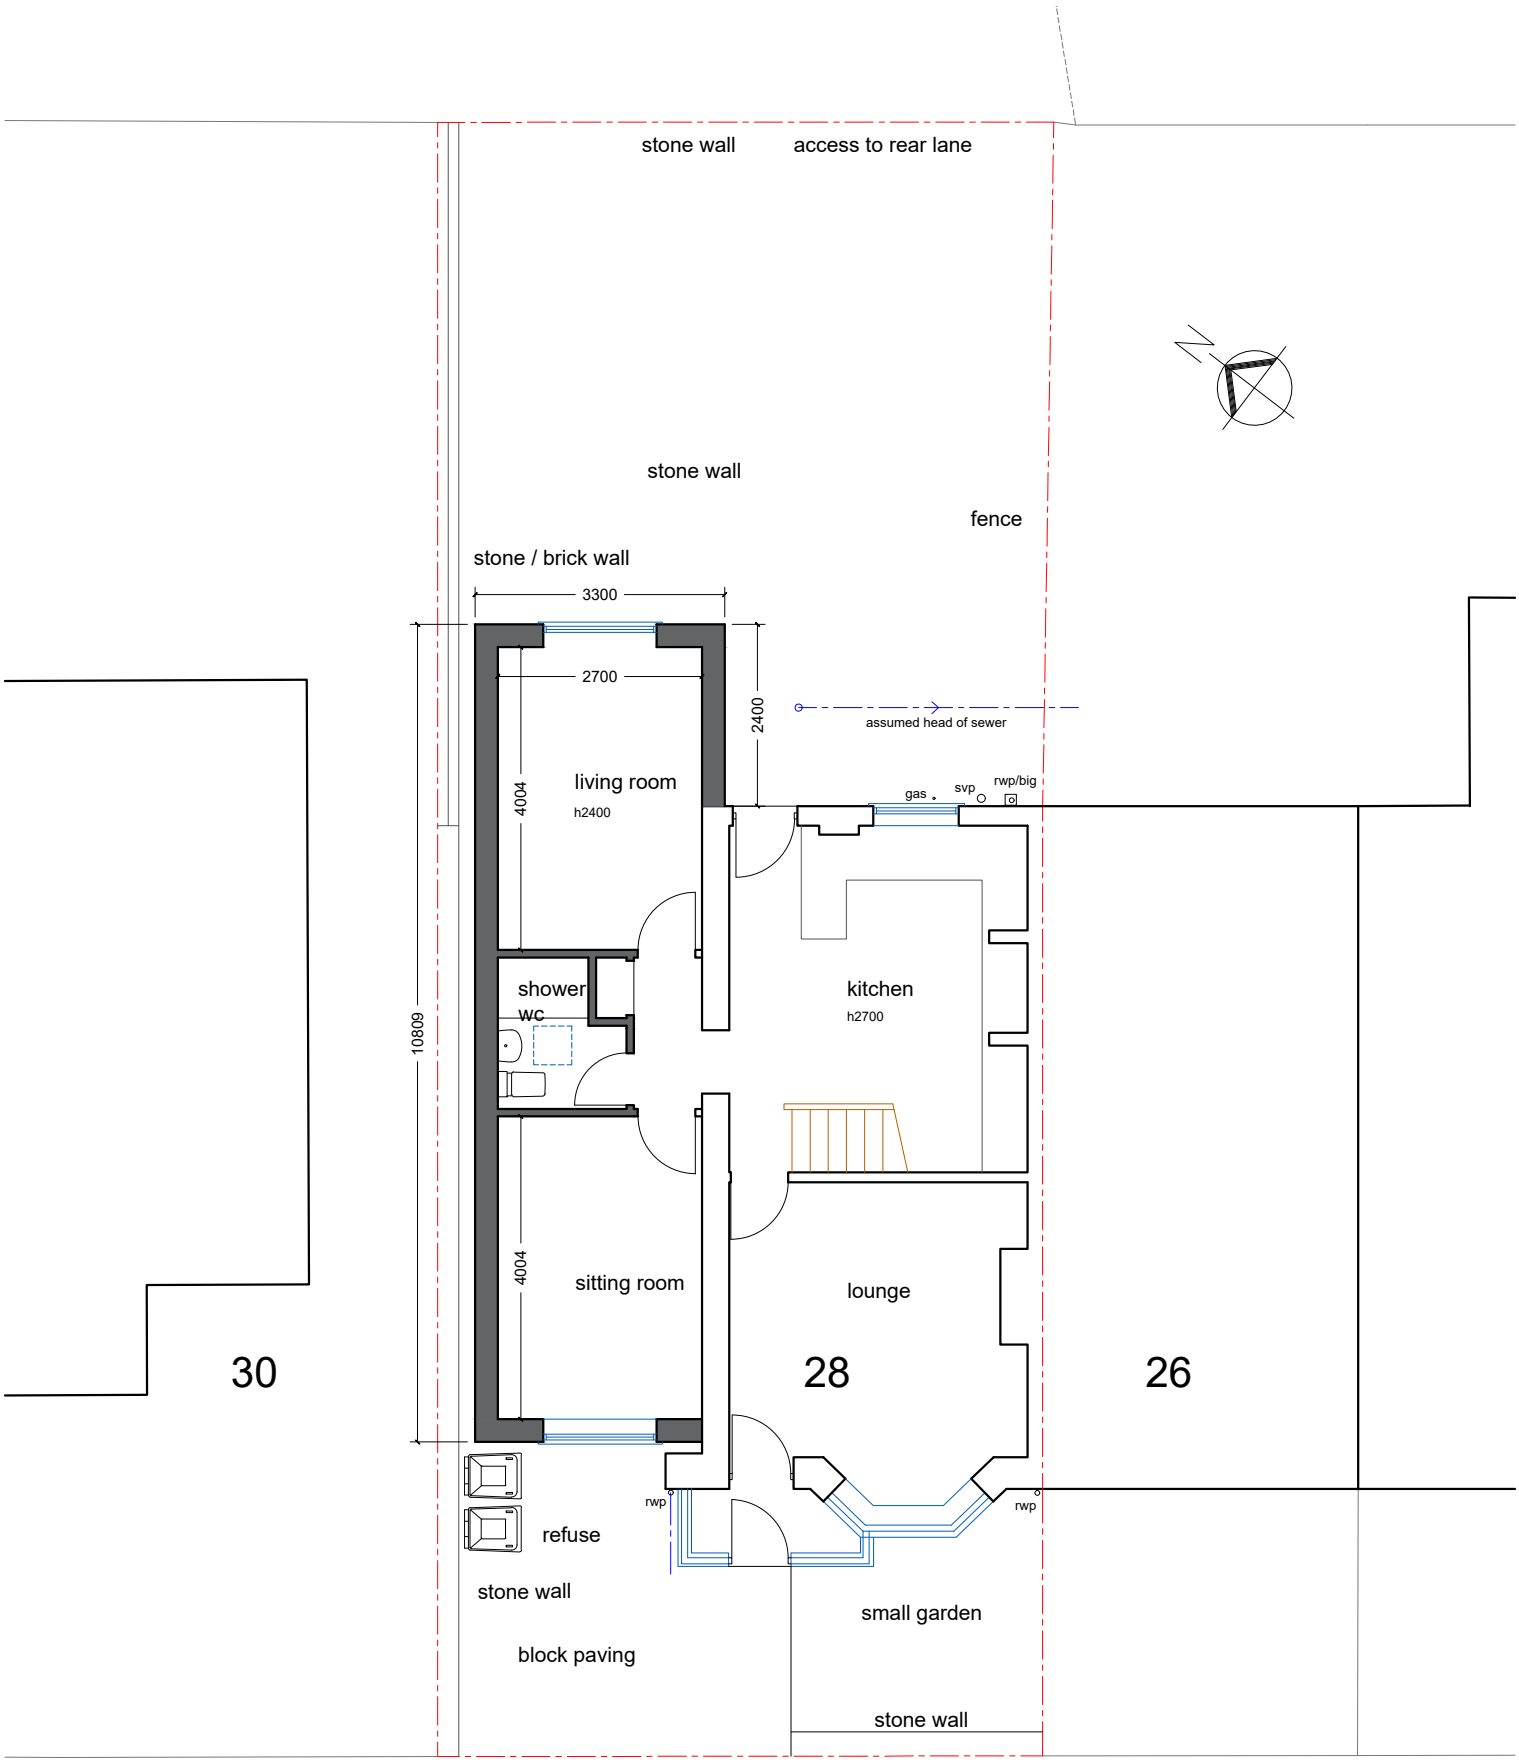


site plan

Rawthorpe Terrace

Project: Side Extension 28 Rawthorpe Terrace, Rawthorpe HD5 9NY	Title: Proposed Ground Floor / Site Plan	Drg No: RT04.#	Scale: 1:100	Date: Jan 2022	Status: Planning	