



north east elevation

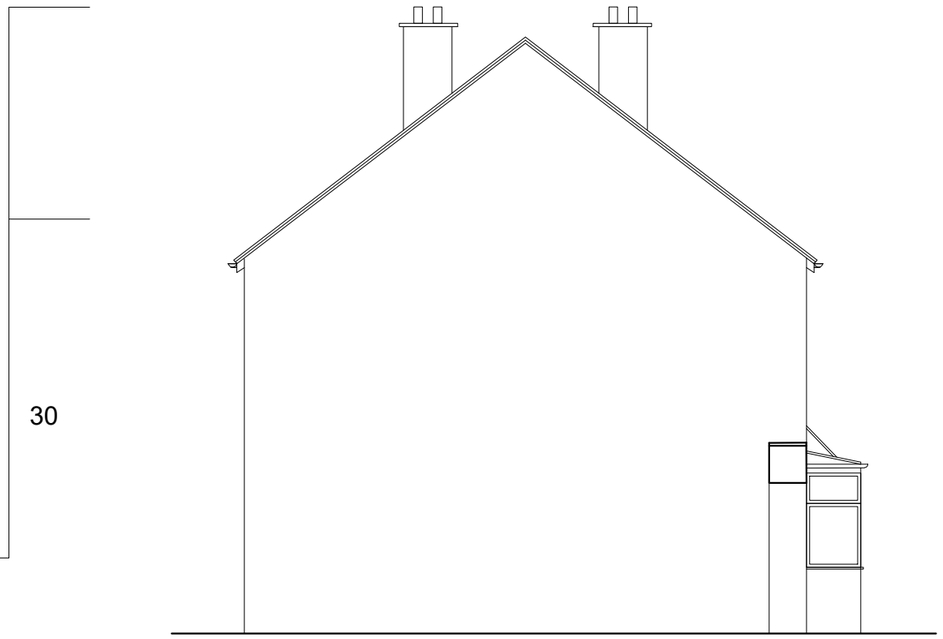

north west elevation



south west elevation

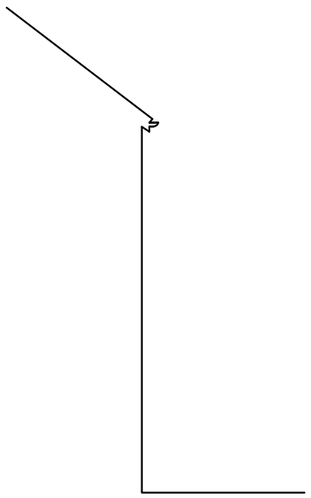

north east elevation

Existing Dwelling

blue slate pitched roofing

stone walling to front with small porch and bay window

ashlar cills / heads

upvc windows and doors

brick walling to side and rear

Old stone arch retained from previous workshop building with timber gate

Srone, brick and fence boundary walls

Status: Planning

Date: Jan 2022

Scale: 1:100

Drg No: RT03.#

Title: Existing Elevations

Project: Side Extension
28 Rawthorpe Terrace, Rawthorpe HD5 9NY