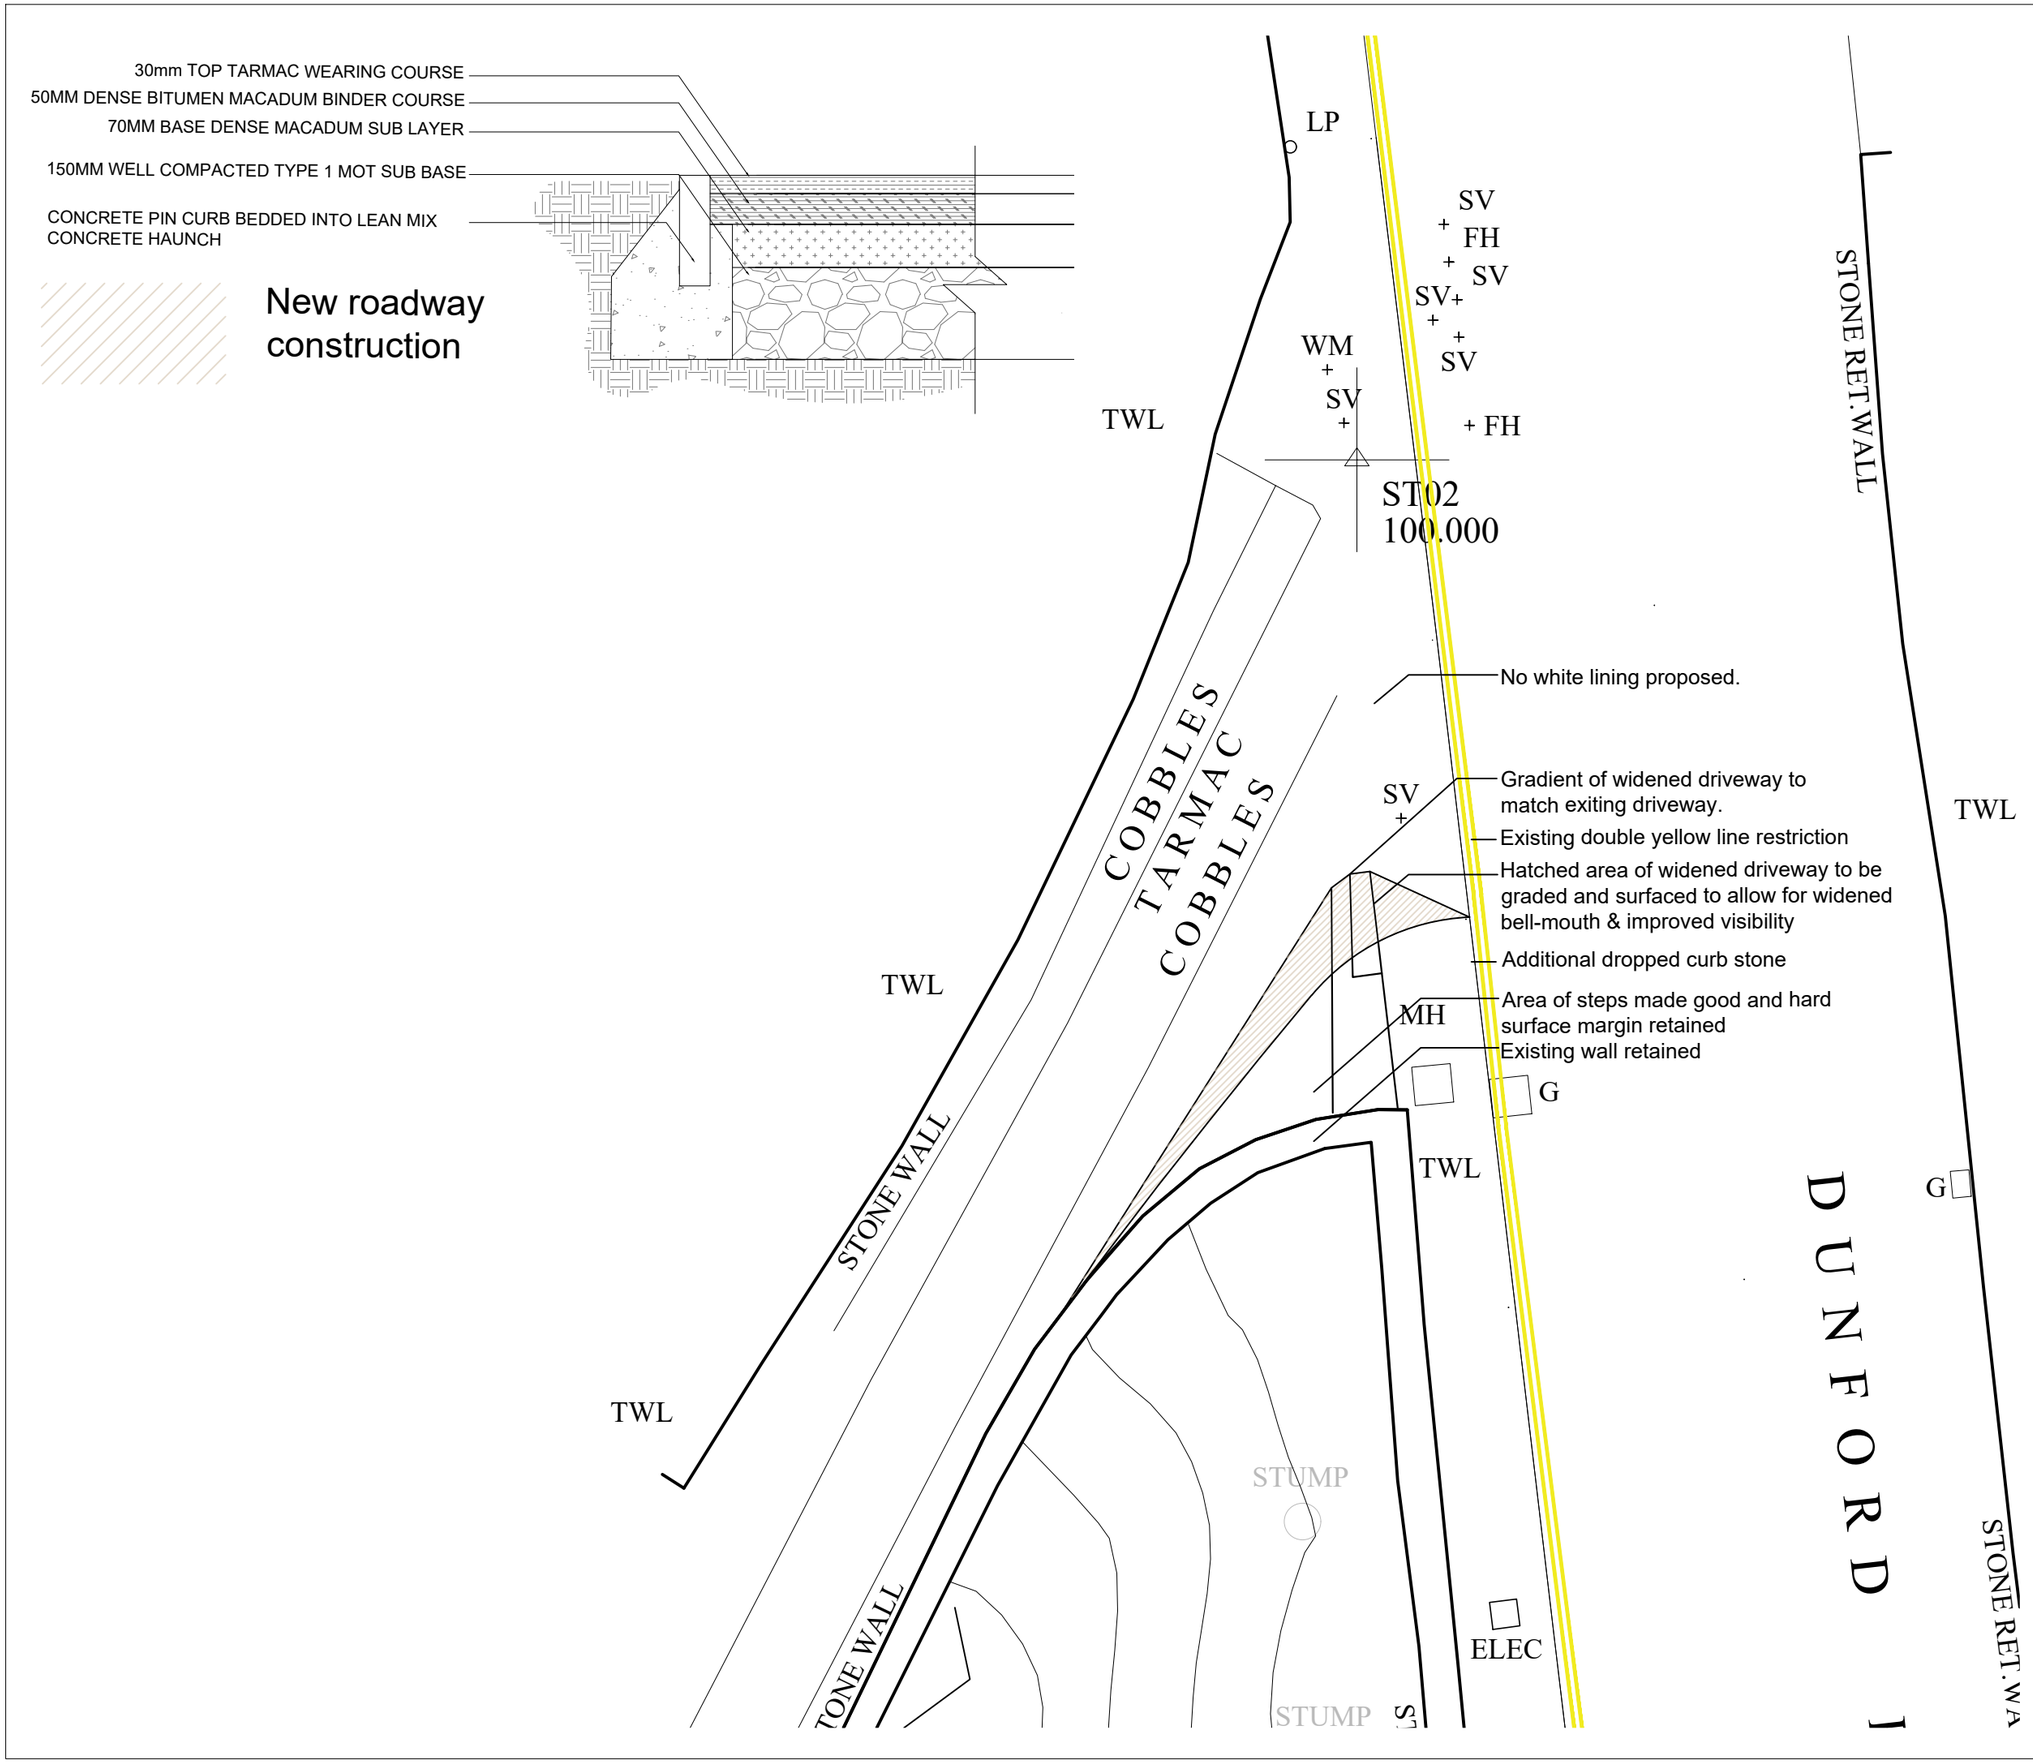

Only figured dimensions should be used.

Scaled dimensions should be checked with the Architect.

This drawing together with the design, is the property and copyright of the Architect and must not be reproduced without written permission

rev	description	drwn	auth	date
A	Private drive roadway construction added. No white lining proposed. New section of road to match existing gradient.	JF	JC	02.03.2022

DO NOT SCALE OFF THIS DRAWING

ACUMEN
DESIGNERS & ARCHITECTS
acumenarchitects.co.uk 01484 546 000
Headrow House, Old Leeds Road, Huddersfield, HD1 1SG

Client
ACUMEN

Project
102 DUNFORD ROAD
HOLMFIRTH

Project No	Drawing No	Rev
2562	14	A

Description
PROPOSED JUNCTION WORKS

Scale	Date Drawn	Drawn By	Authorised By
1:100@ A3	JAN'21	JF	JC

File loc: Z:\Acumen Admin\Office Documents\2562 Mr R Haines 102 Dunford Rd\1 DRAWINGS\3 PLANNING\2 Field\3 Field\ATION\DUNFORD ROAD PARKING landscape layout

Purpose of Issue
Planning ● Building Regs ○ Tender ○ Construction ○ Comment ○ Info ○