LEGEND: TREE SURVEY TO BS 5837:2012

NB The original of this drawing was produced in colour - a monochrome copy should not be relied upon).

T1 — Category A: High quality and/or value.

T2 — Category B: Moderate quality and /or value.

T3 — Category C: Low quality and/or value

T4 — Category U: Trees unsuitable for retention.

RPA: Root Protection Area: minimum area to be protected during construction in accordance with BS 5837:2012.

Shadow Arc

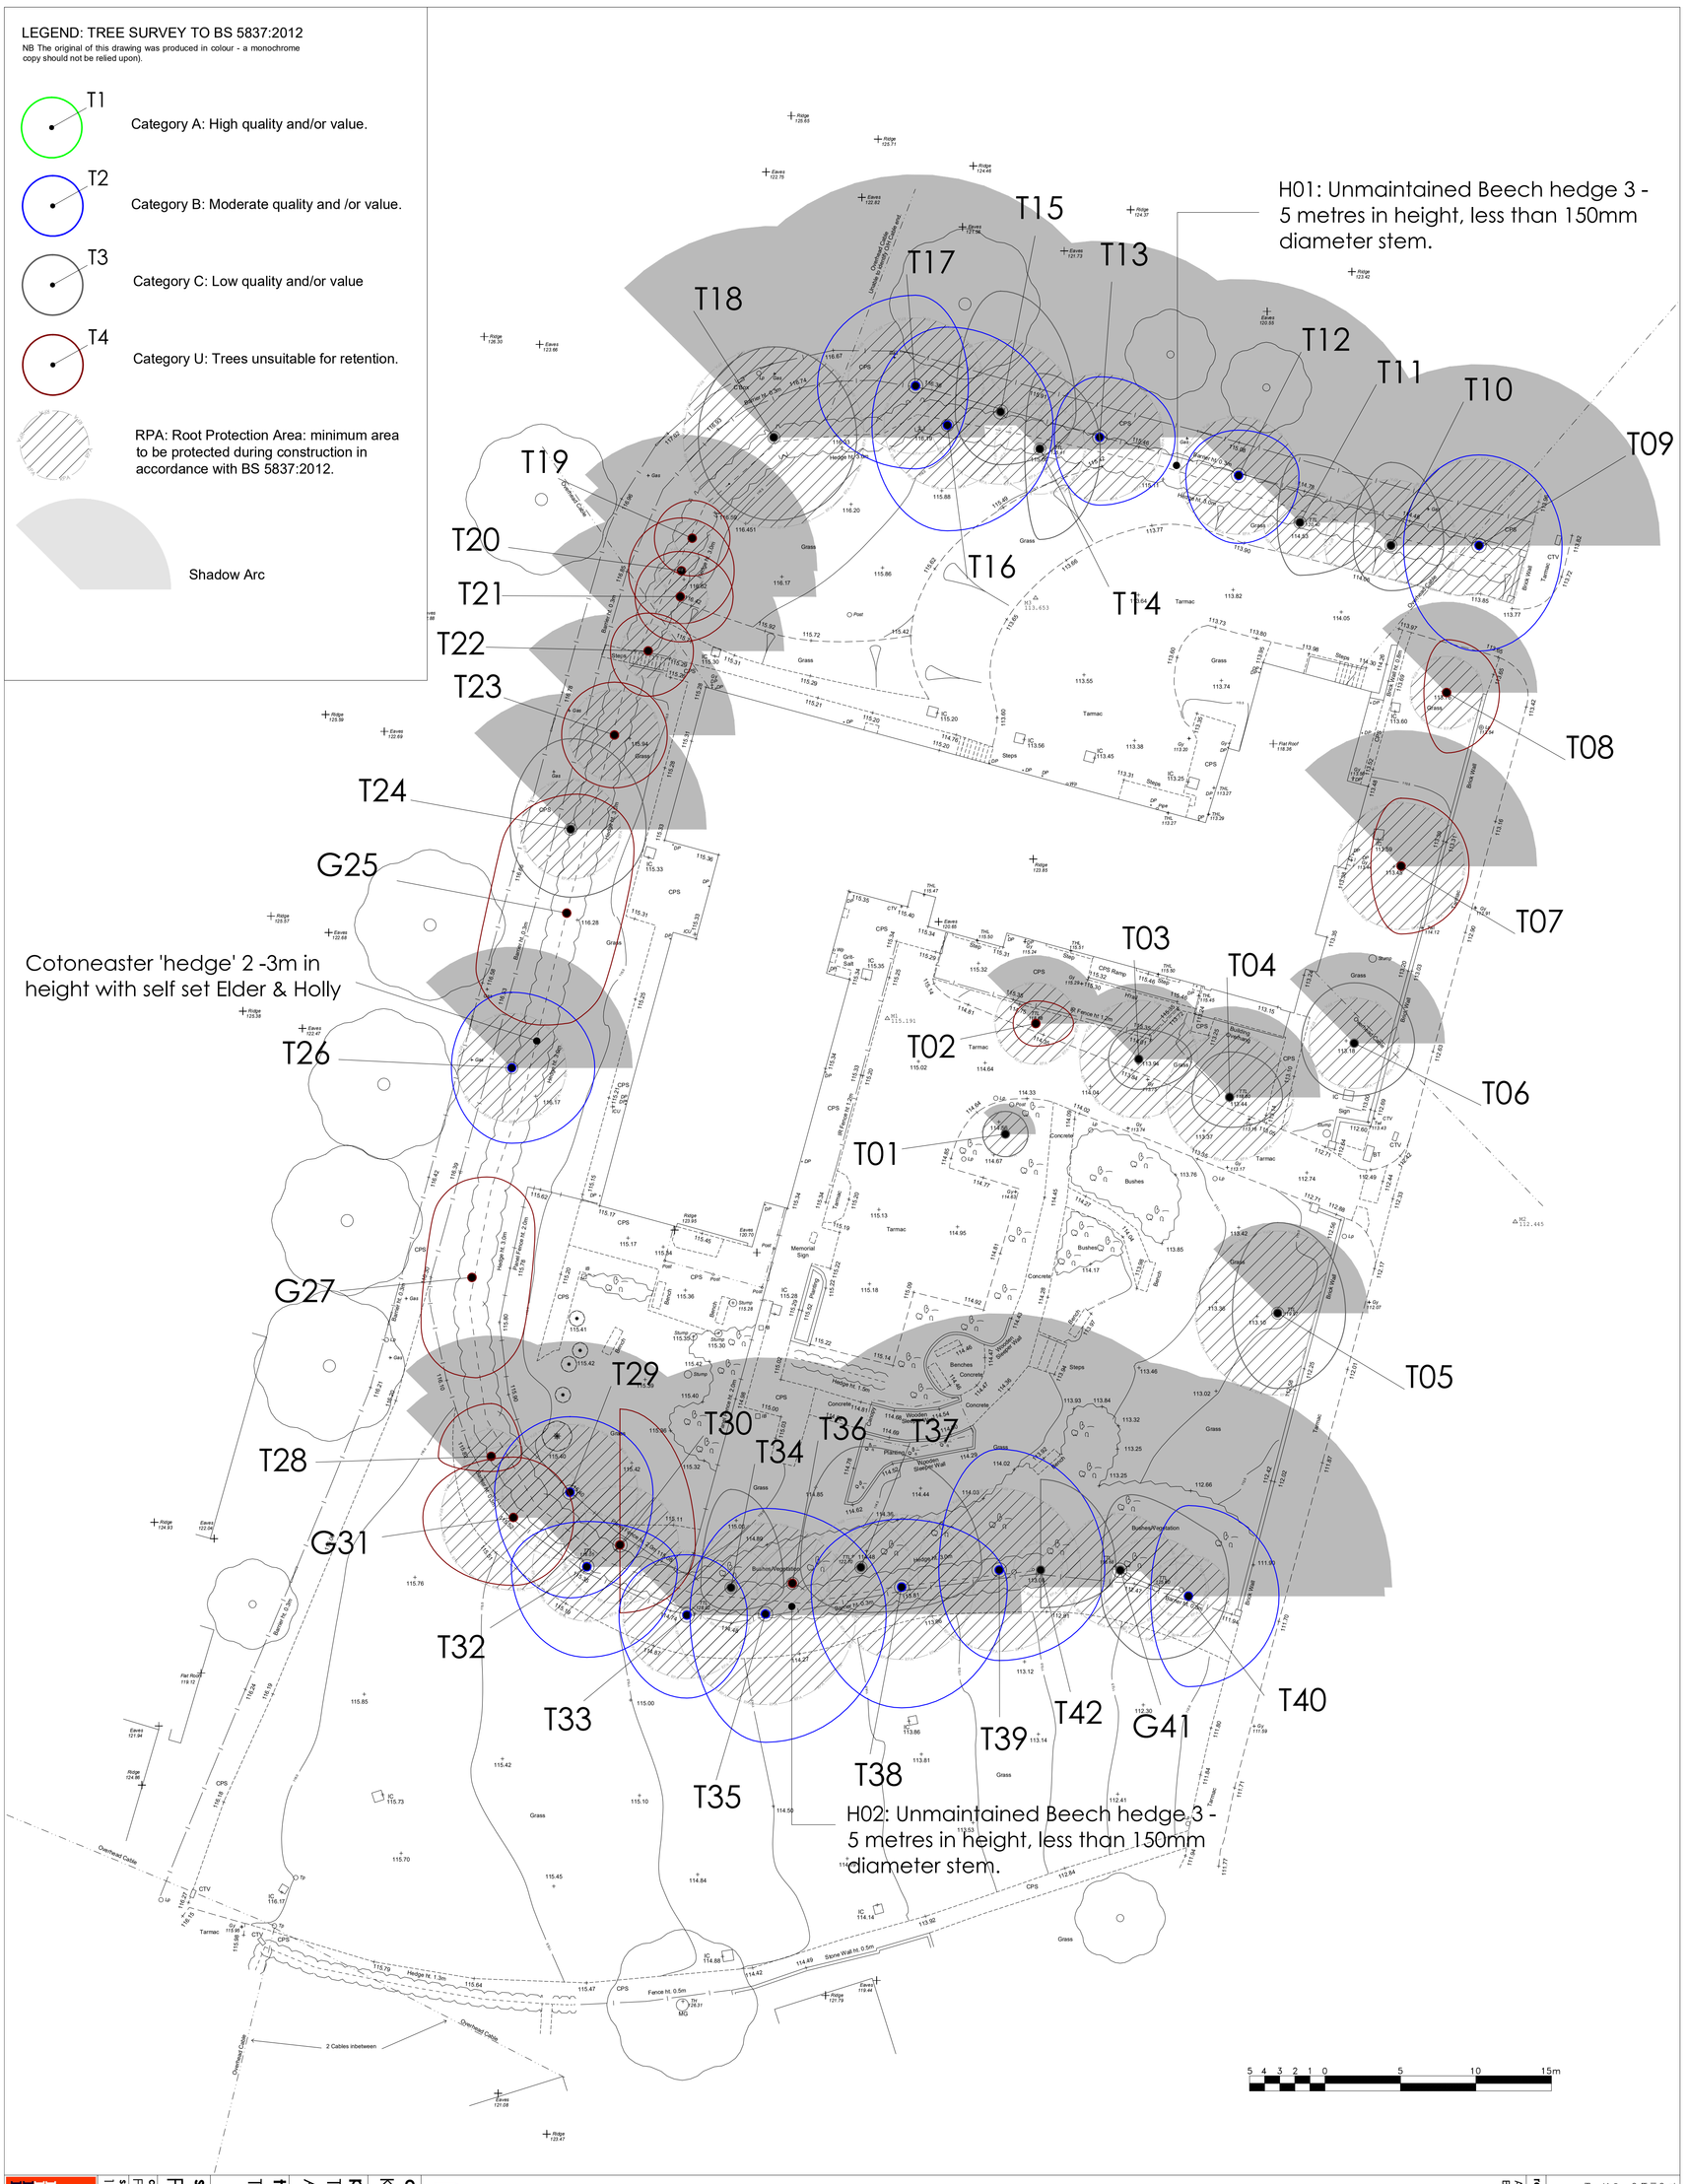

landscape design ltd

client: KIRKLEES COUNCIL

project: THE HOMESTEAD ALMONDBURY

title: TREE CONSTRAINTS PLAN

status: PLANNING

date:	drawn:	number:
FEB '21	E.C.H	20-70-02
scale@A1:	checked:	revision:
1:200	T.G-W	B

Beo Landscape Design Ltd
132A, The Westlands, Compton Road,
Wolverhampton, WV3 9QB
T: 01902 424 950 / 01902 425 001
E: info@beolandscape.co.uk
W: www.beolandscape.co.uk

Landscape Institute Registered Practice

rev	date:	amendments:	ckt:
A	22/02/2021	Graphics amended.	EH
B	18/01/2022	Graphics amended.	DR

This drawing and the design it depicts are copyright and may not be copied or reproduced without written permission from Beo Landscape Design Ltd. No liability will be accepted for amendments made by others. The drawing is to be used in conjunction with the landscape specification and other relevant drawings.

Contains Ordnance Survey Data © Crown Copyright and Database Right 2020. © Crown Copyright. All rights reserved 100018379.

Refer any query to office of origination.