


APPROVED SIGHT LINE

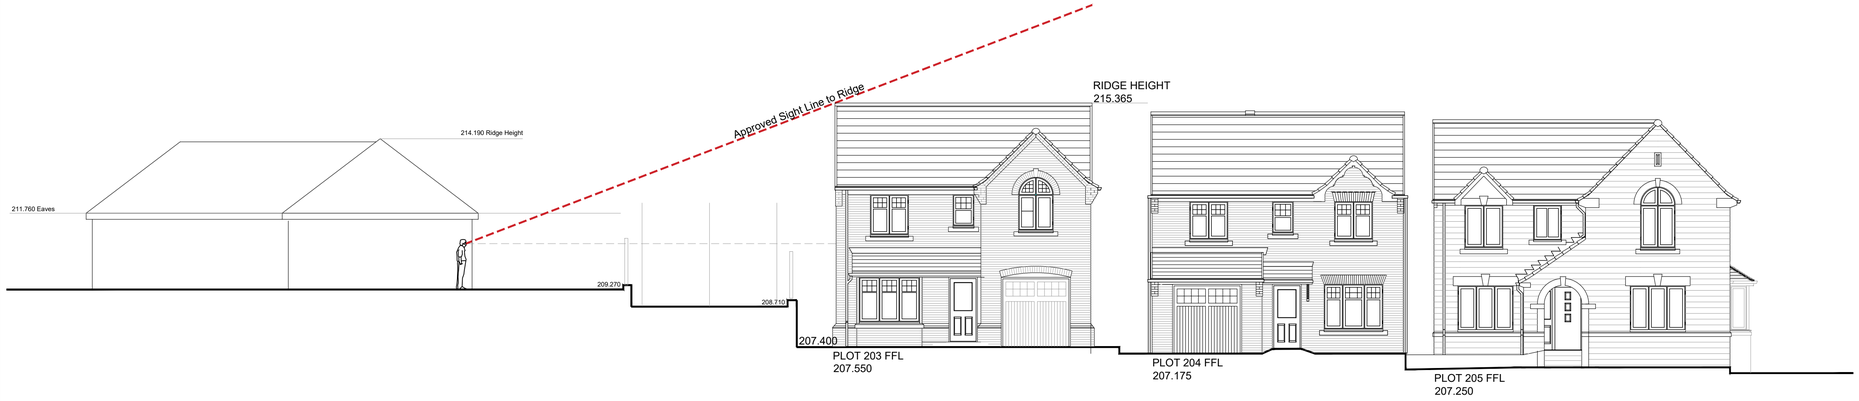

PROPOSED SIGHT LINE

Notes

1. Do not scale from this drawing. All dimensions must be checked on site prior to the commencement of any fabrication or building works. Where applicable, dimensions and details are to be read in conjunction with specialist consultants' drawings and/or other specifications; any disparity is to be brought to the attention of the office & clarification sought before proceeding.

2. Any dimensions shown on this drawing are in (millimetres/metres)

REV: #	DATE: ##/##/##	DRAWN: ##	CHECKED: ##
Revision text			

Revisions

Harron Homes Limited
Unit 1 Cliffe Park
Bruntcliffe Road
Morley
Leeds
LS27 ORY

Tel: 0113 204 4670
Fax: 0113 204 4677
Web: www.harronhomes.co.uk

Status: PLANNING

Project: FIXBY

Title: PLOTS 203 - 204
SIGHT LINES TO RIDGE
FROM EXISTING DWELLING

Drawn: GY Date:21/04/22

Checked:/ Scale @ A1:1:100

Job no: 429 Drg No:PL-100 Rev:#