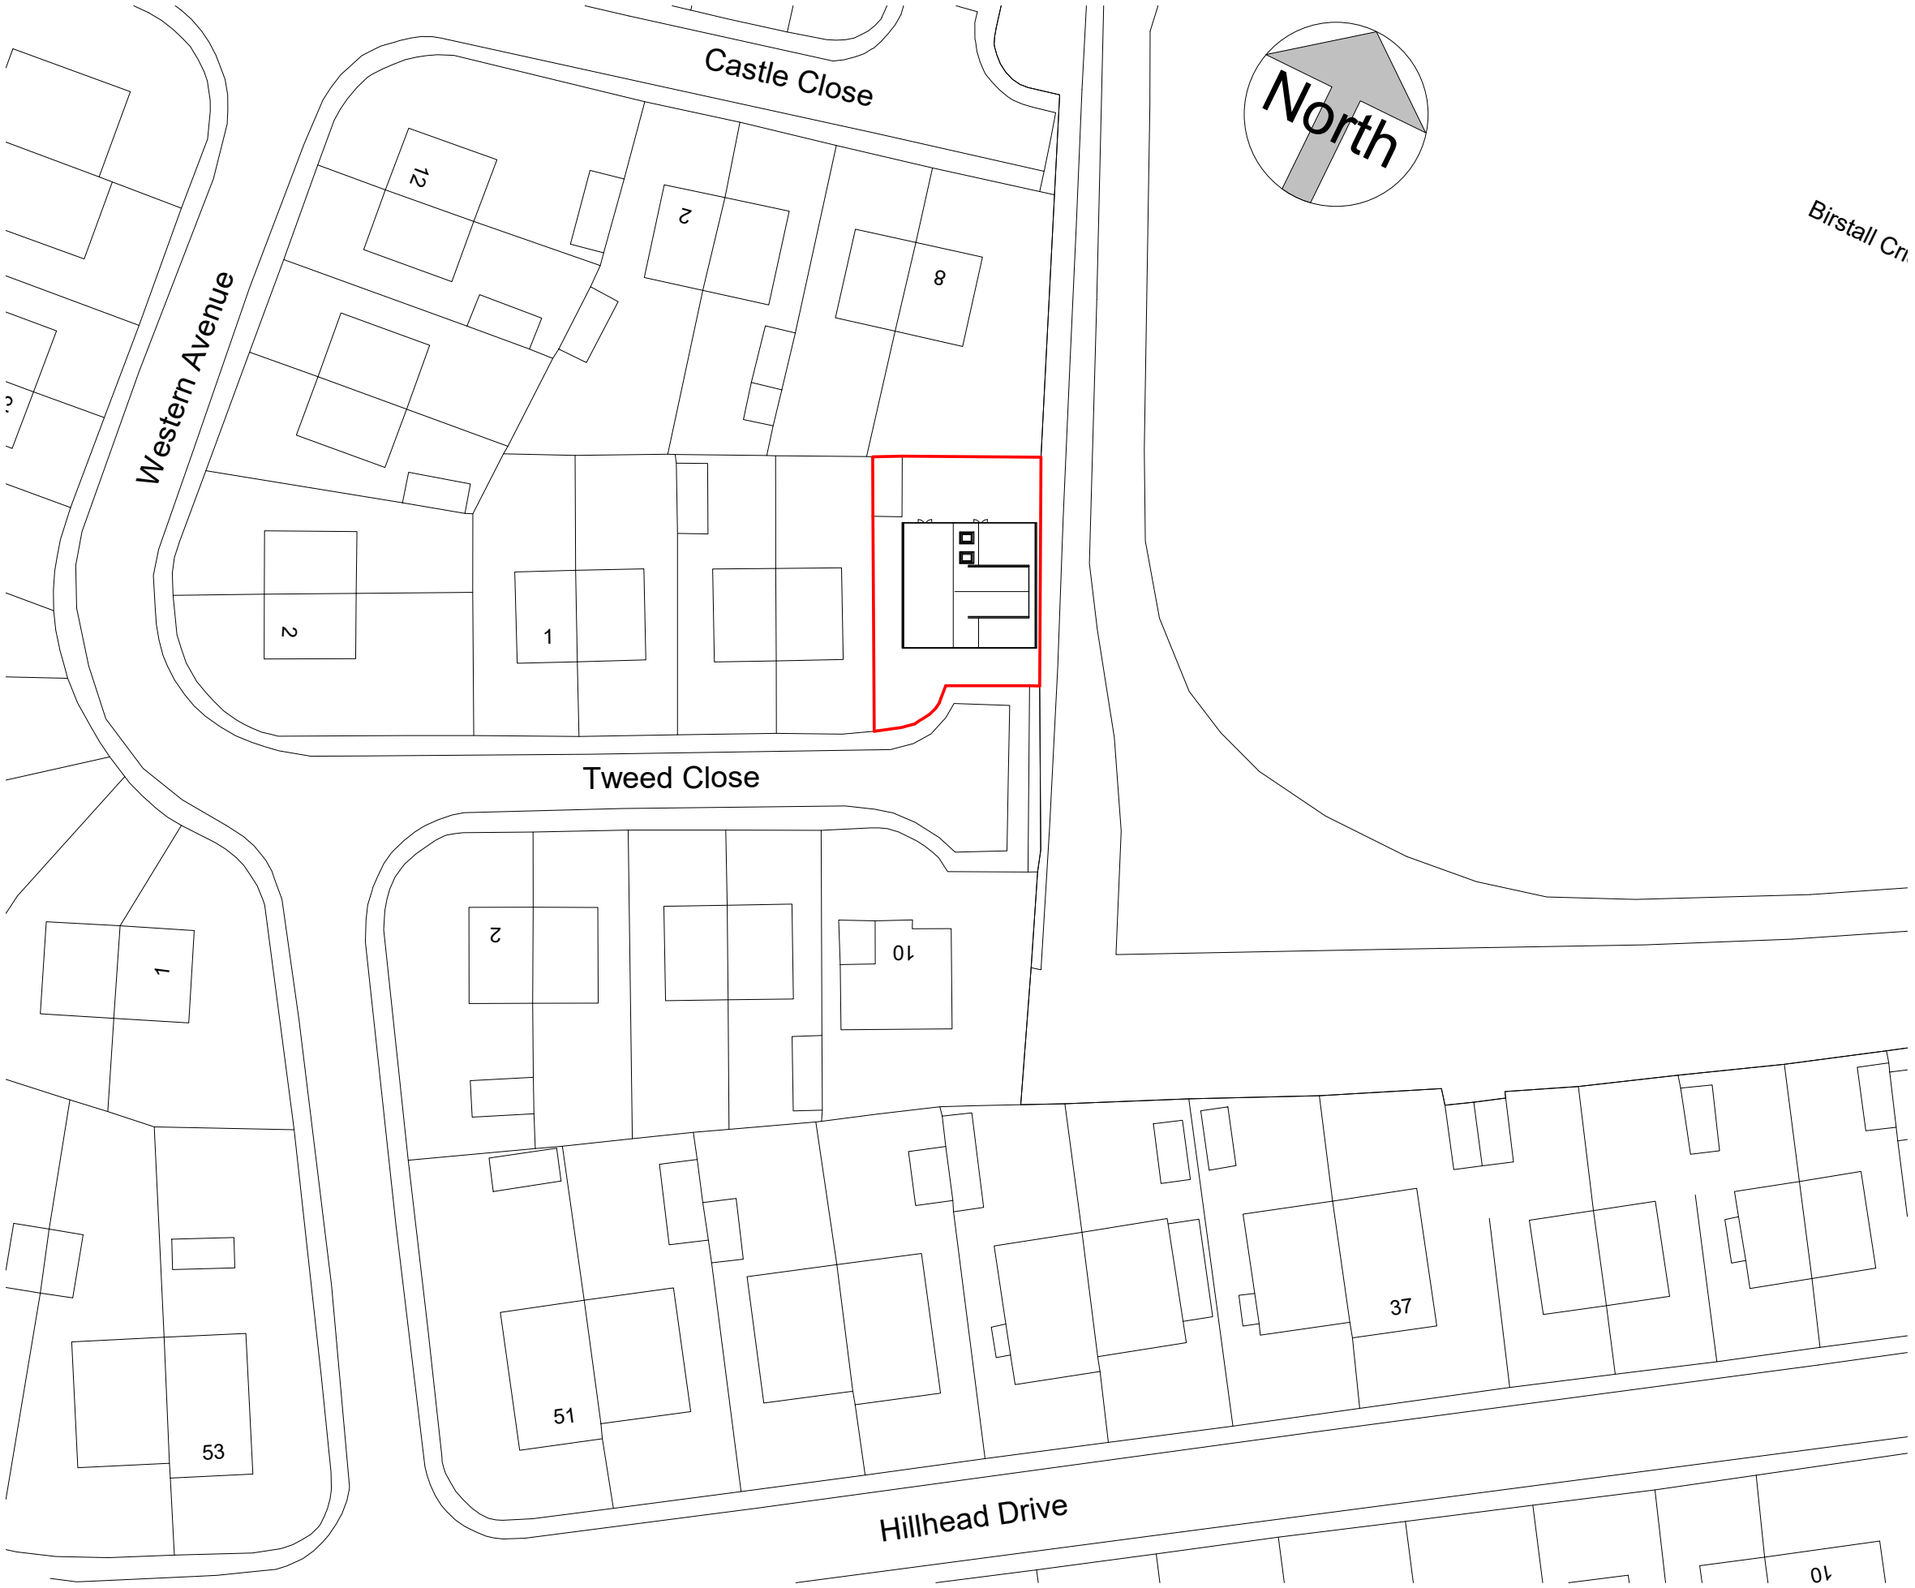


Revision	Description

Location

9 Tweed Close
Birstall
Batley
WF17 0PE

Title

Site Block Plan

Scale 1 : 500 @A3

Drawing No. S22367 / P-102

Revision

hello@spokelimited.co.uk tel: 0113 335 0975

SPOKE
ARCHITECTURAL DESIGN

This drawing is copyright and shall not be reproduced without permission of Spoke Architectural Limited.
Do not scale from this drawing, use figured dimensions only.
It is the Contractors responsibility to check all dimensions on site.
This drawing is to be read in conjunction with all Structural Engineers' drawings.
It is the Contractors responsibility to ensure compliance with Building Regulations.
This drawing is to be read in conjunction with all Spoke's relevant drawings and schedules.