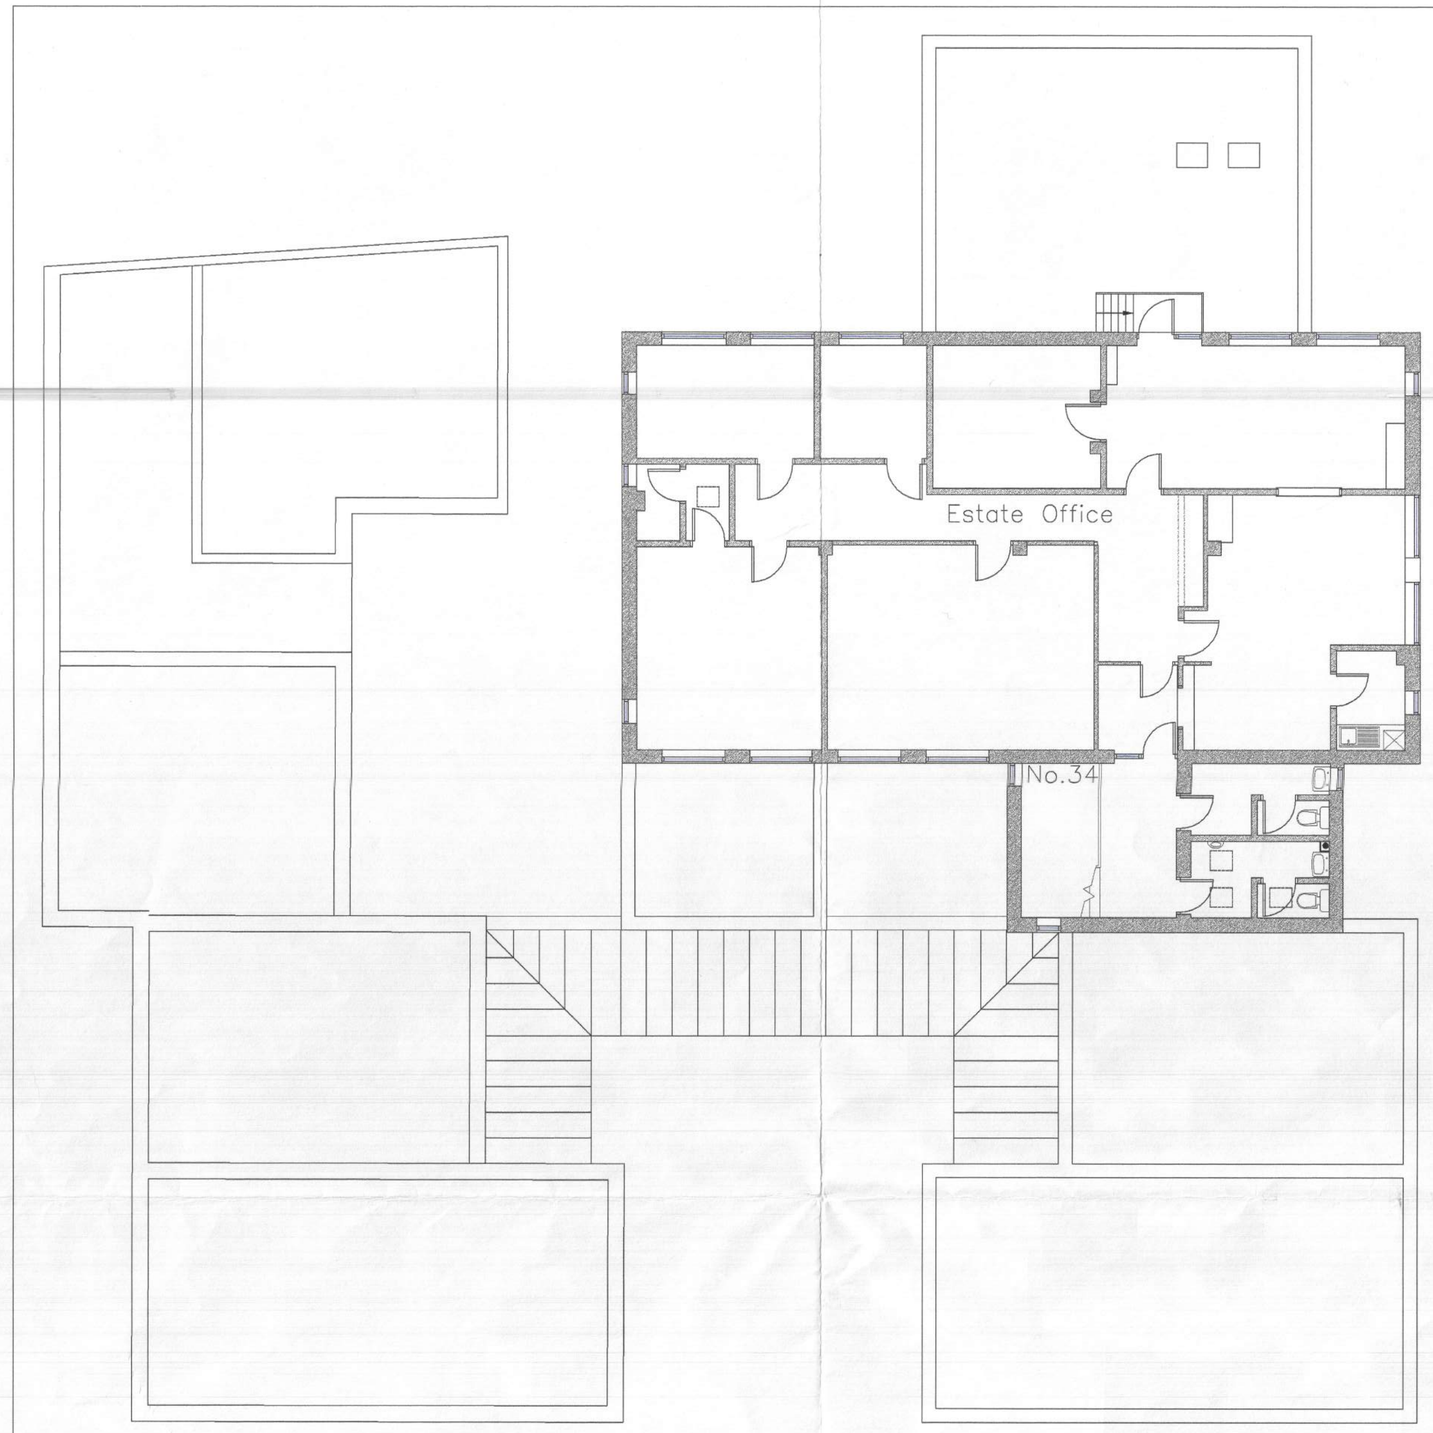

FIRST FLOOR AND ROOF PLANS

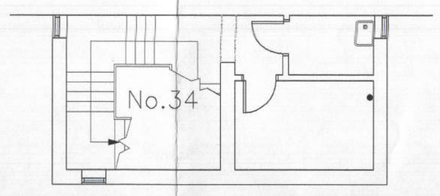

Mezzanine Floor

GROUND FLOOR PLAN

All dimensions must be checked on site and not scaled from this drawing

Rev.	Remarks	Date/Chkd.

CARTER JONAS

82 MICKLEGATE TEL 01904 558258
YORK. YO1 6LF FAX 01904 558259

Client
Savile Estate

Project Title
Savile Centre
Thornhill
Dewsbury
West Yorkshire
WF12 0QZ

Drawing Title
Existing Floor Plans

Scale	Drawn by
1/100	PVL
Date: 31.01.03	Checked by: MFH

Project Ref.	Drwg. No.	Revision
YBN 38173	3	