




ground floor / site plan

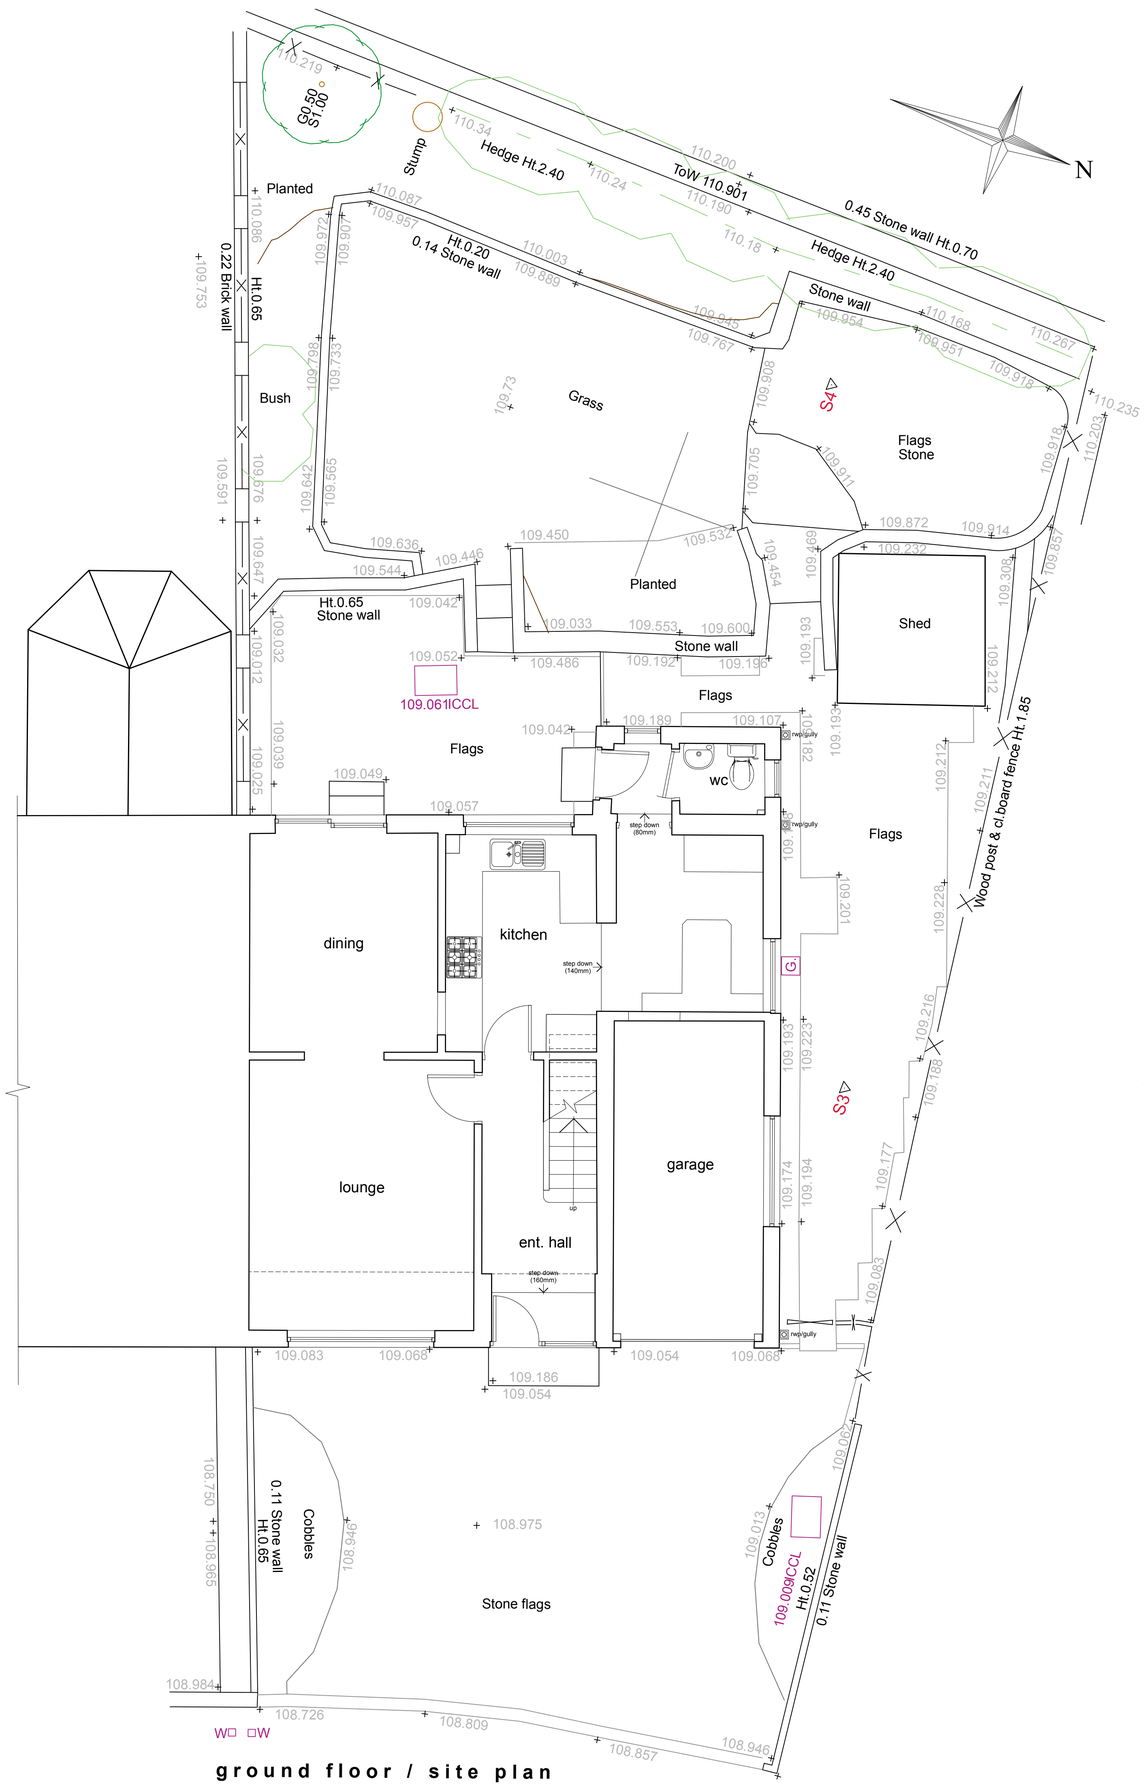

front elevation – east

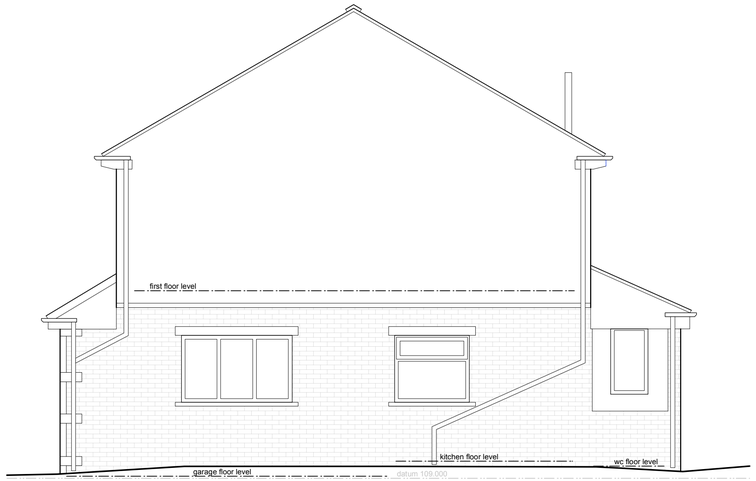

side elevation – north

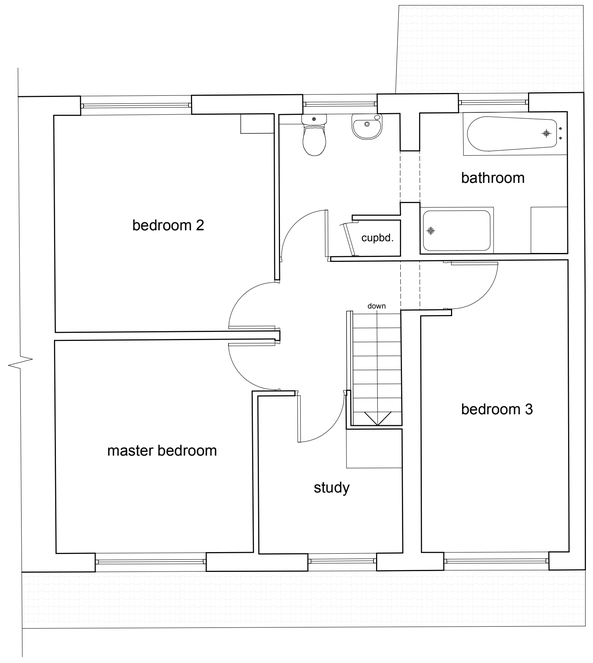

first floor plan

rear elevation – west

This drawing has been prepared specifically for the purpose of obtaining Planning Permission and/or Building Regulation Approval. Its suitability for other purposes, without supplementary details and specifications cannot be guaranteed. The Permissions and/or Approvals are beyond the Architects control, and no guarantee that such will be granted is given or to be inferred by reason of the preparation of this drawing. Only figured dimensions are to be used. All dimensions to be checked on site. This drawing together with the design is the property and copyright of the Architect and must not be reproduced without prior written permission.

rev.	description	date	drawn	appvd
P02	Drawing updated	10.01.22	JS	NG
P01	Drawing originated	25.11.21	JS	NG

project: Extension, alterations and external works
at
15 St. Peters Crescent, Kirkheaton
Huddersfield, HD5 0EY
for
Steve & Julie Booth

title: General arrangement as existing
number: 21131D-01-P02
scale: 1:50
size: A1

ARCHITECTURE + DESIGN PARTNERSHIP
The Old Police Station 16 Bridge Lane Holmfirth HD9 7AN
T: 01484 685411 E: hello@adp-architects.com
W: www.adp-architects.com
RIBA Chartered Practice