OS GRID REFERENCE
414316,414662


Notes-

This drawing is copyright and must not be copied in part or in whole unless agreed with Avie Consulting Ltd.

All dimensions are in millimetres unless noted otherwise.

DO NOT SCALE THIS DRAWING - IF IN DOUBT ASK

1. All dimensions & levels to be checked by the contractor prior to commencement of work, any discrepancy shall be reported immediately to Avie Consulting Ltd.
2. All work shall be carried out in accordance with Local Authority, statutory authority, health & safety requirements and regulations.
3. The drawings shall be read in accordance with all other contract documents relevant at that time of issue and during the period of the contract.
4. The contractor must ensure the overall stability of the works is adequate at all stages of the construction.

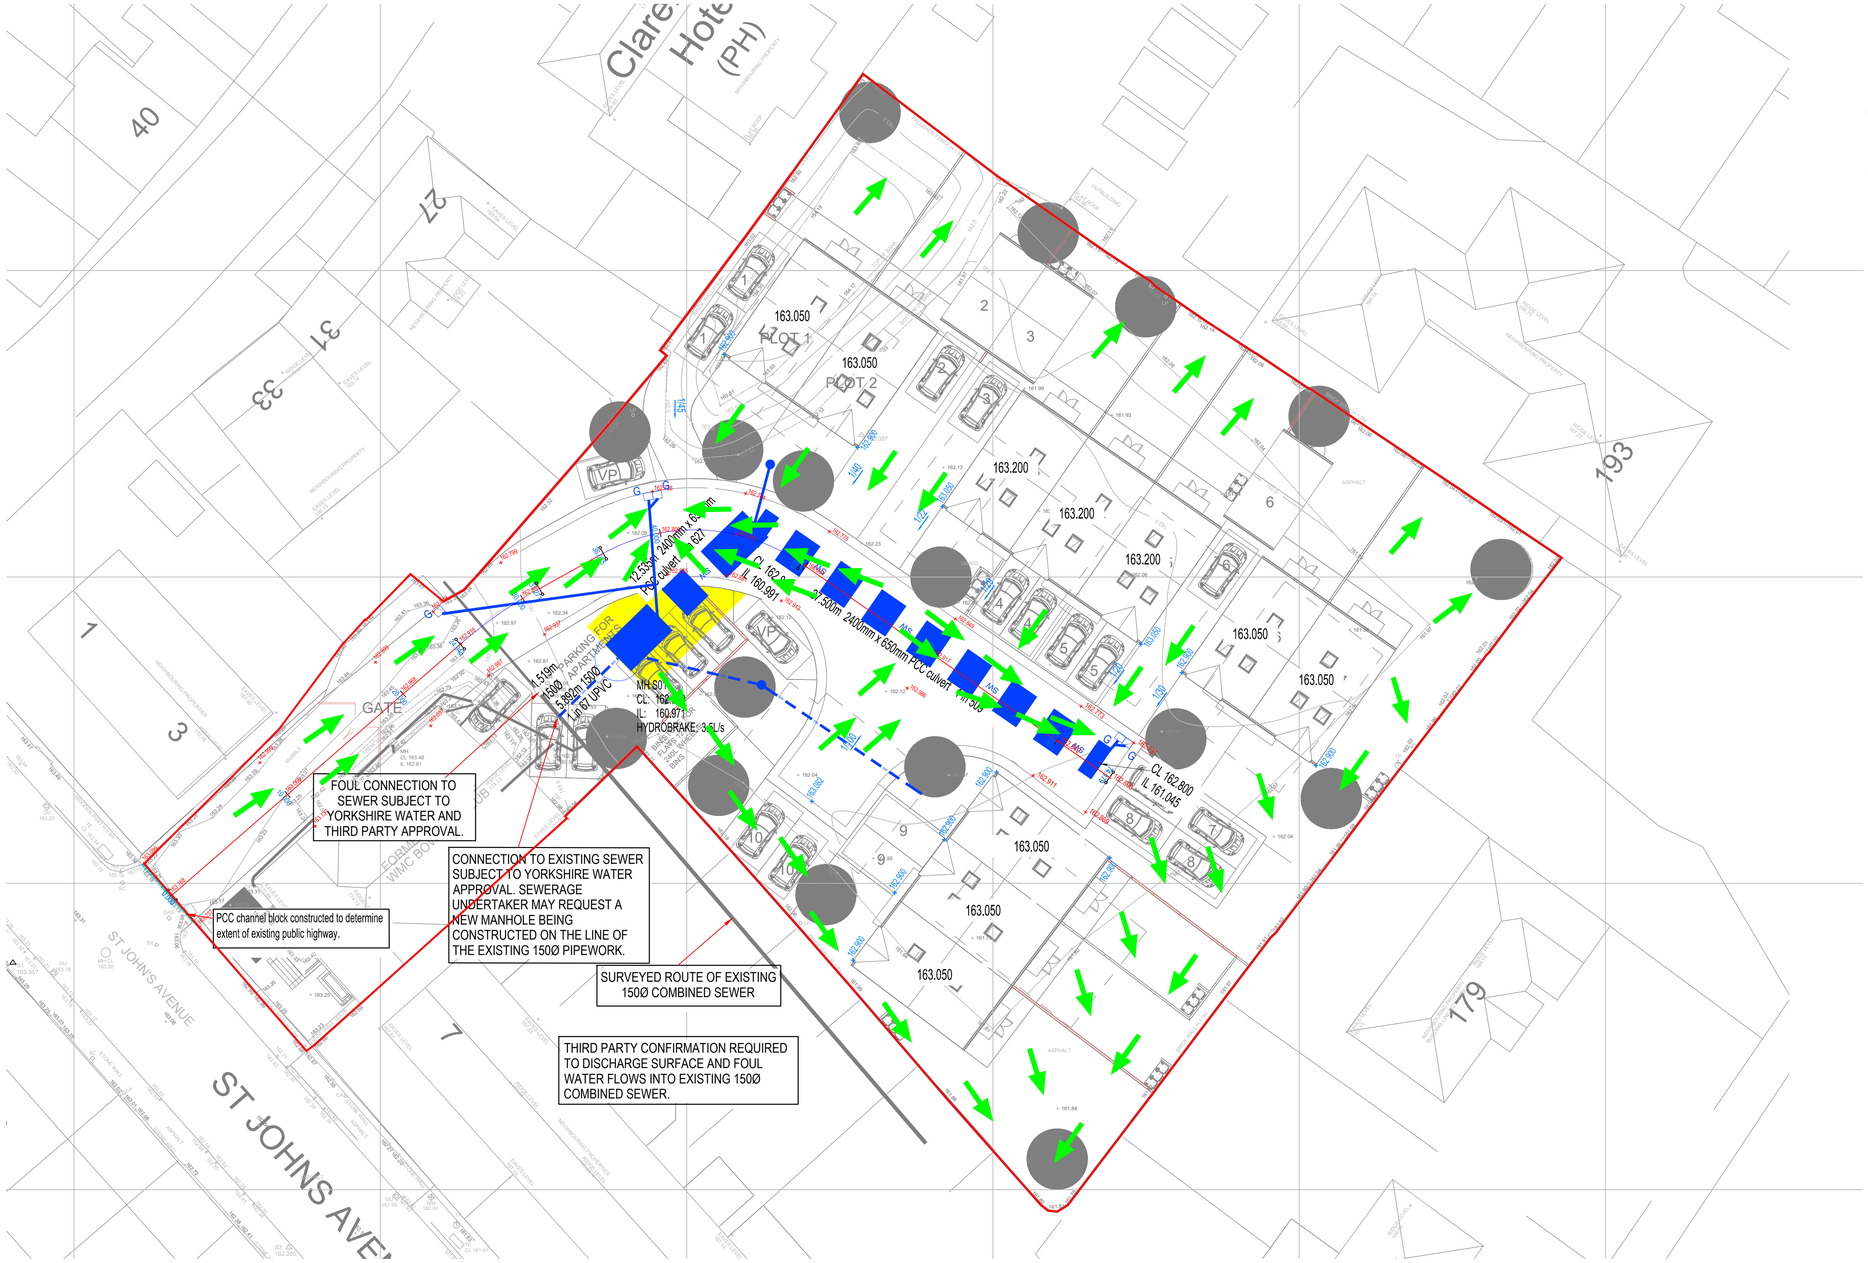

FLOOD ROUTING KEY:

- PROPOSED SURFACE WATER SEWER MINI ACCESS CHAMBER/MANHOLE/PPIC
- PROPOSED FRENCH DRAIN
- TRAPPED GULLY (CONNECTION PIPE 150Ø OR AS STATED OTHERWISE)
- FLOOD ROUTE

Rev	Details	By	Chk	Date
A	Amended to reflect latest road profile.	T.C.	T.C.	03.09.2024
Ø	Initial issue	J.C.	T.C.	15.05.2023

AVIE CONSULTING LTD
6 Killingbeck Court,
Killingbeck Office Village,
Killingbeck Drive,
Leeds LS14 6FD.
Tel: 0113 249 7416
www.avie-consulting.co.uk

Client: Acumen

Project: Newsome Bowling Club

Title: Flood Exceedance drawing

Drawn:	Checked:	Date:	Scale:	Original dwg size
J.C.	T.C.	April 2023	1:200	A1

Drawing Number: P3932-06 Rev: A