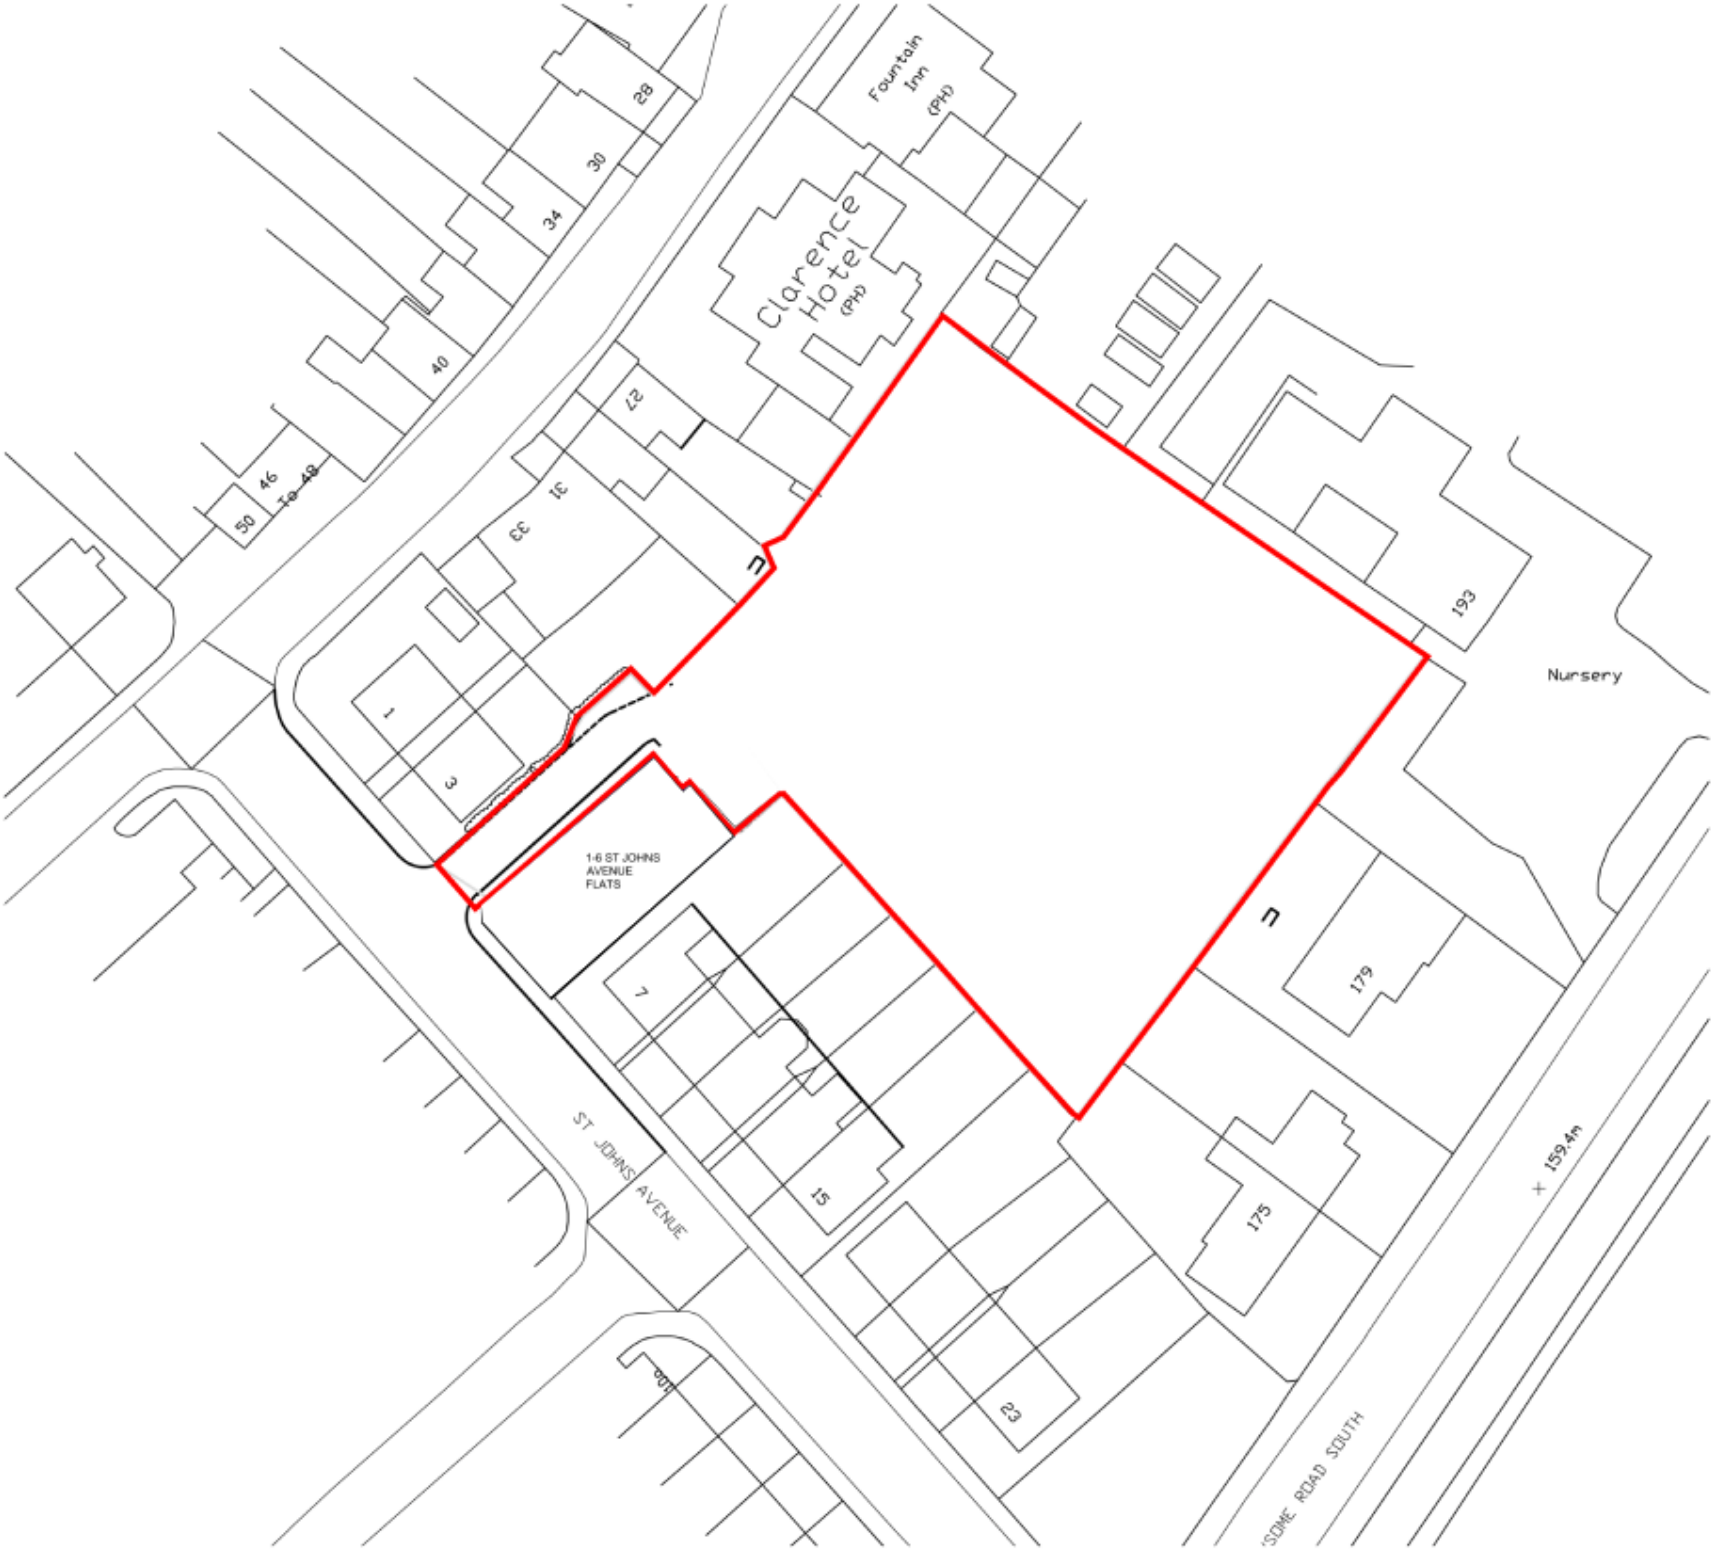

DO NOT SCALE OFF THIS DRAWING

ACUMEN
Designers & Architects

acumenarchitects.co.uk 01484 546 000
Headrow House, Old Leeds Road, Huddersfield, Huddersfield HD1 1SG

Client
KIRKLESS HOUSING

Project
RESIDENTIAL DEVELOPMENT AT NEWSOME BOWLING CLUB

Project No	Drawing No	Rev
2749	LOC	

Description
LOCATION PLAN

Scale	Date Drawn	Drawn By	Authorised By
1:500 @ A3	JAN' 22	HB	JC

Purpose of Issue
Planning ⊗ Building Regs ○ Tender ○ Construction ○ Comment ○ Info ○