OS GRID REFERENCE
414316,414662

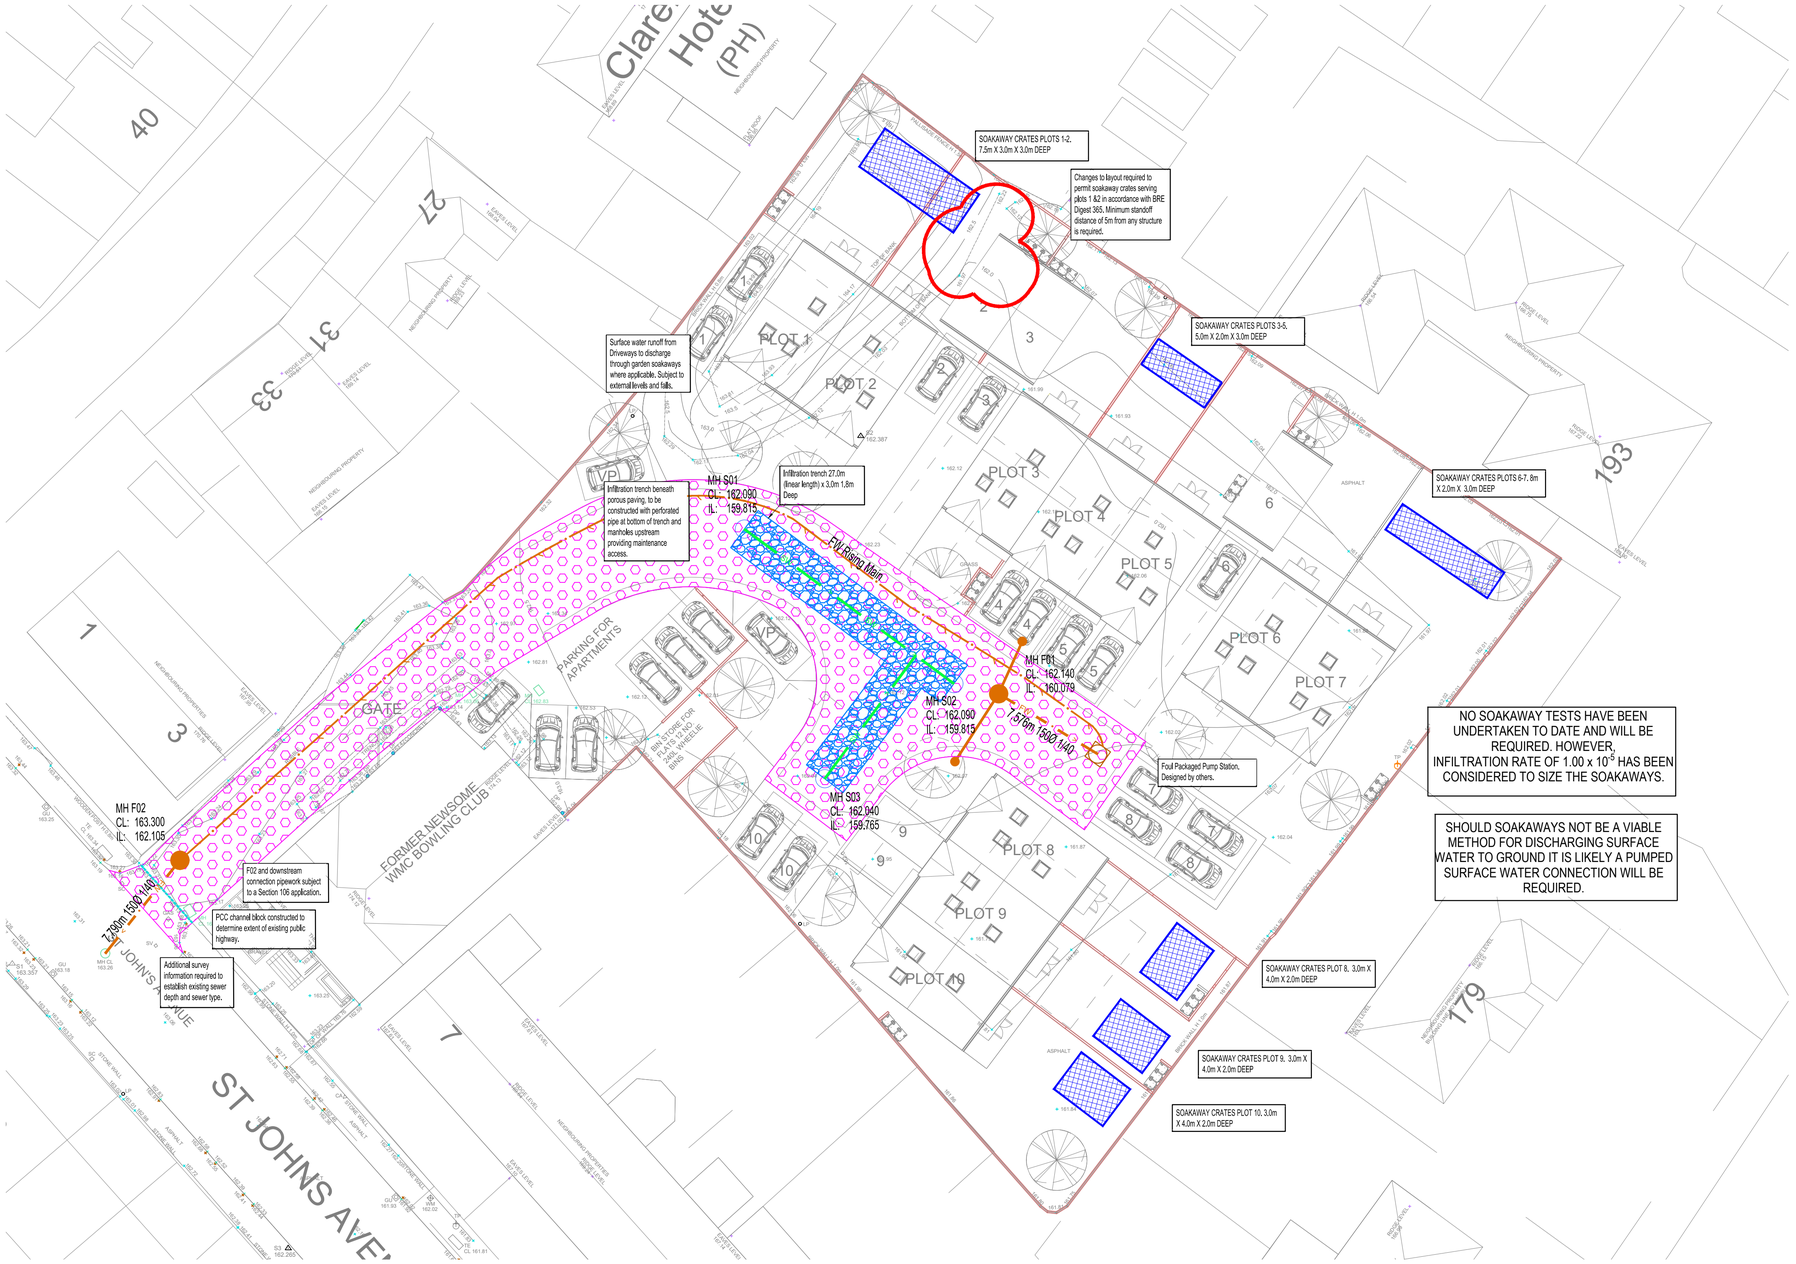


Notes-

This drawing is copyright and must not be copied in part or in whole unless agreed with Avie Consulting Ltd.

All dimensions are in millimetres unless noted otherwise.

DO NOT SCALE THIS DRAWING - IF IN DOUBT ASK

1. All dimensions & levels to be checked by the contractor prior to commencement of work, any discrepancy shall be reported immediately to Avie Consulting Ltd.
2. All work shall be carried out in accordance with Local Authority, statutory authority, health & safety requirements and regulations.
3. The drawings shall be read in accordance with all other contract documents relevant at that time of issue and during the period of the contract.
4. The contractor must ensure the overall stability of the works is adequate at all stages of the construction.

DRAINAGE KEY:

- PROPOSED LOW FLOW CHANNEL (PERFORATED PIPE)
- PROPOSED FOUL WATER SEWER/MANHOLE
- GRANULAR INFILTRATION TRENCH
- GEOCELLULAR SOAKAWAY CRATES
- POROUS PAVING
- PROPOSED PCC CHANNEL BLOCK
- PROPOSED FOUL WATER RISING MAIN

Any existing live services will require diverting to accommodate future development if any present.

Drainage proposals subject to infiltration testing and sewerage undertakers pre development enquiry.

It has been considered the new access road serving the 10 properties is to remain private and maintained by a management company.

It has been considered the new drainage proposals are to remain private, with the exception of MHF02 and its connection being offered for adoption under a Section 106.

Existing sewer information to be provided to allow assessment of levels and determine the requirement of pumping features. A gravity connection may be viable.

| Rev | Details | By | Chk | Date |
|---|---|---|---|---|
| Ø | Initial issue | J.C. | T.C. | 19.04.2023 |

AVIE CONSULTING LTD
6 Killingbeck Court,
Killingbeck Office Village,
Killingbeck Drive,
Leeds LS14 6FD.
Tel: 0113 249 7416
www.avie-consulting.co.uk

Client: Acumen

Project: Newsome Bowling Club

Title: Proposed Foul and Surface Water Drainage Strategy

| Drawn: | Checked: | Date: | Scale: | Original dwg size |
|---|---|---|---|---|
| J.C. | T.C. | April 2023 | 1:200 | A1 |

Drawing Number: P3932-01 Rev: Ø