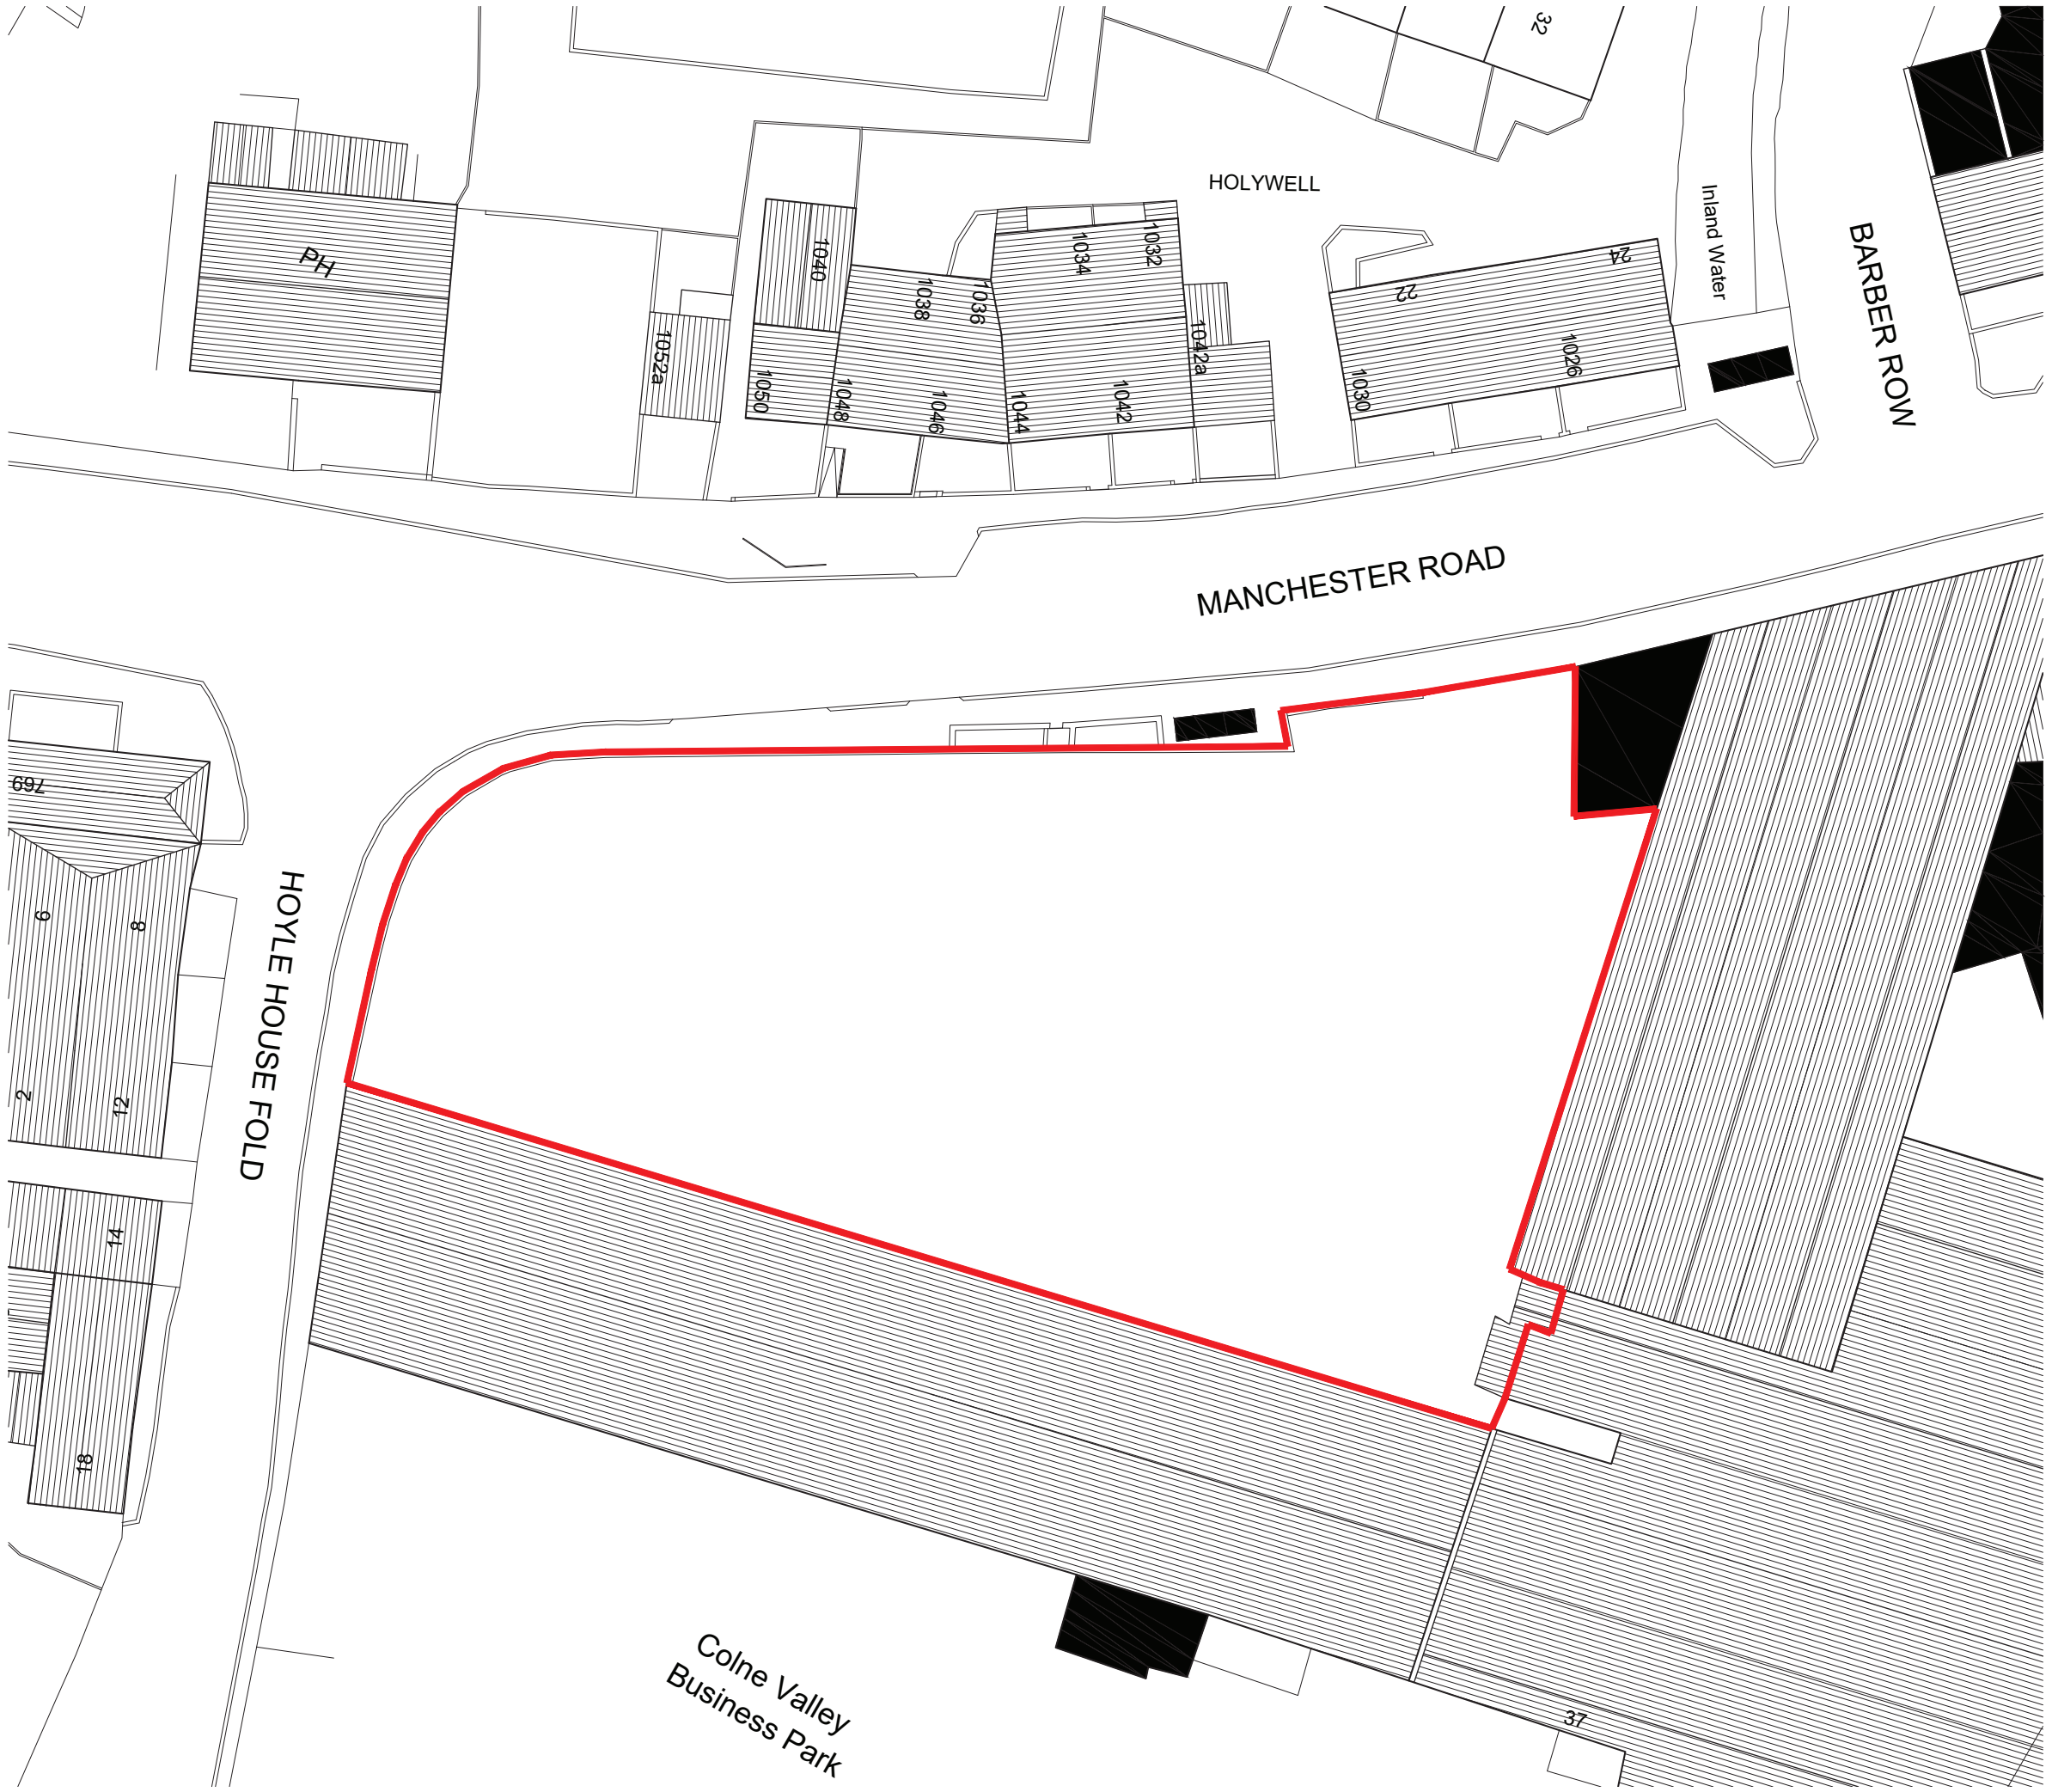

Key Plan

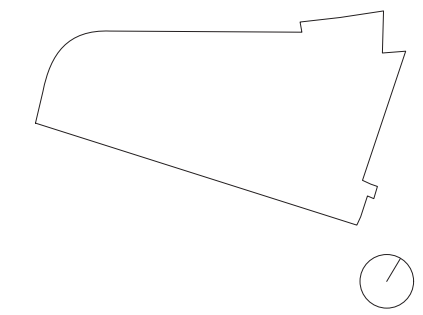

Copyright © Kruszelnicki Leetch Architects

Do not scale from this drawing
Report all errors, discrepancies and omissions to the Architect
All dimensions must be checked on site prior to construction

0 1 5 10 15 20

Notes

Application boundary

Rev.	Date	Description	Drn.	Chk.
P01	08.02.2022	Preliminary Issue	DL	LK

KRU
SZE
LNI
CKI
LEE
TCH

75A Regent Studios
8 Andrews Road
London E8 4QN

T 020 3903 0762
T 020 3875 8345
office@klarchitects.co.uk
www.klarchitects.co.uk

Client

Primezone Limited

Project

Colne Valley Business Park, Manchester Road, Linthwaite, Huddersfield HD7 5QG

Drawing Title

Site Block Plan

Drawing Status: Preliminary Issue

Scale: 1:500/A3

Drawing Number: 0152-DR-0011

Revision: P01