

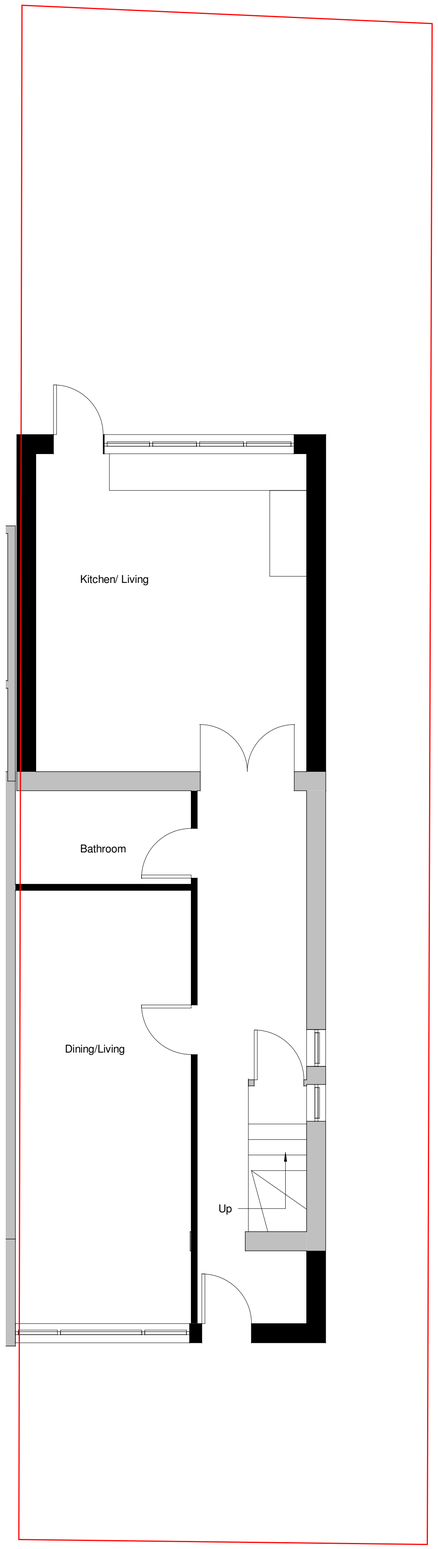


3 **Level 0**
1 : 50

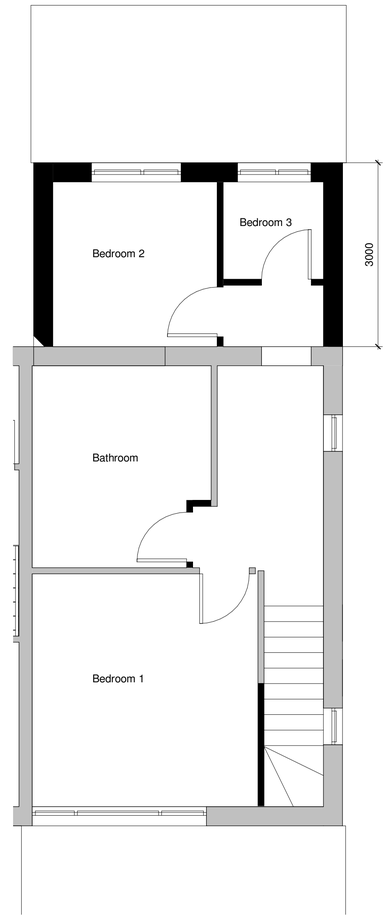

4 **Level 1**
1 : 50

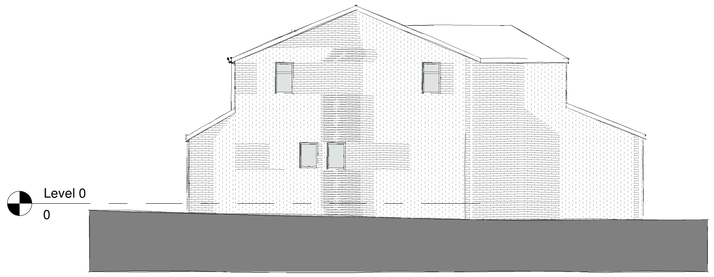


5 **Side Elevation**
1 : 100



6 **Location Plan**
1 : 1250



2 **Rear Elevation**
1 : 50

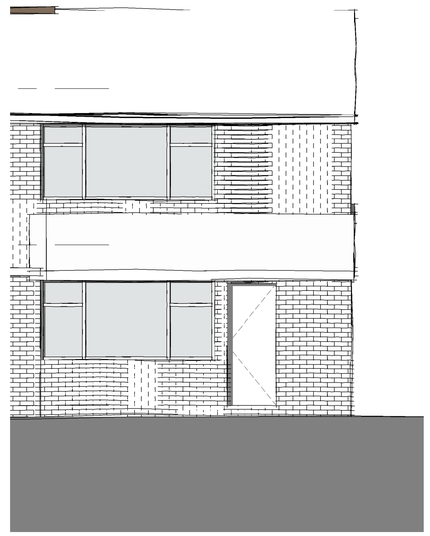

1 **Front Elevation**
1 : 50

Proposed Floor Plans And Elevations

64 Centenary Way Desbury