




Existing North Elevation
8 Willow Croft, Cleckheaton

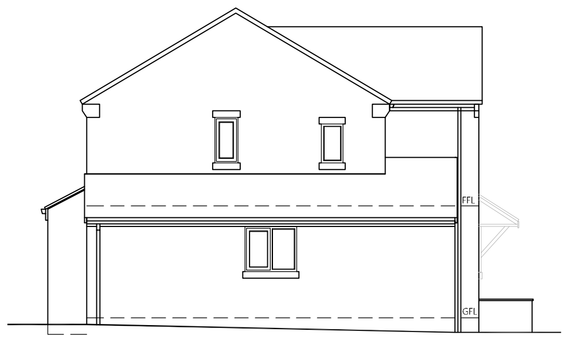


Existing East Elevation
8 Willow Croft, Cleckheaton

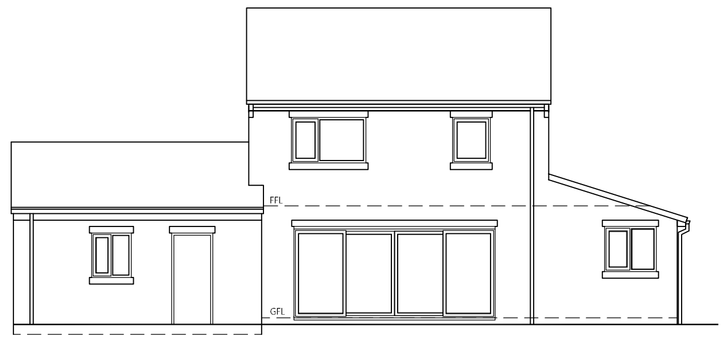


Existing South Elevation
8 Willow Croft, Cleckheaton

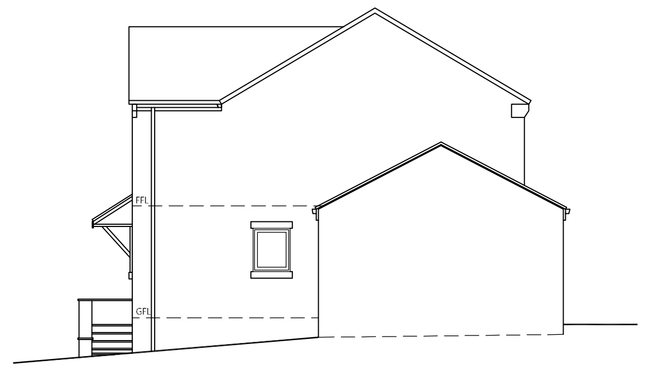

Existing West Elevation
8 Willow Croft, Cleckheaton

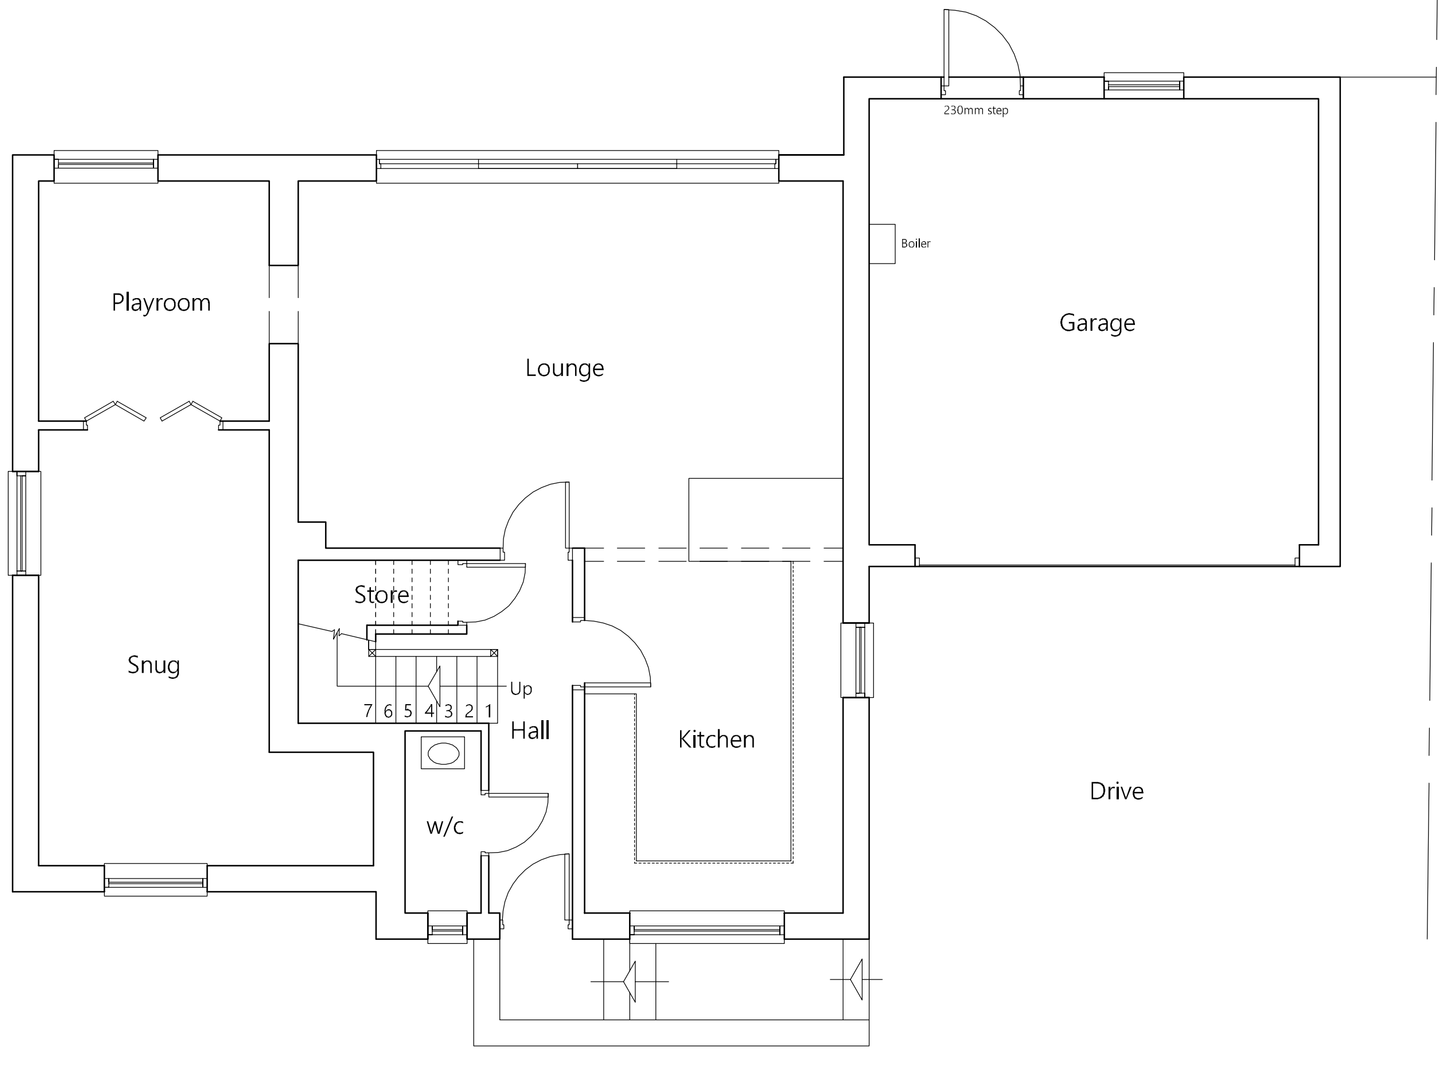

Existing Ground Floor Plan
8 Willow Croft, Cleckheaton

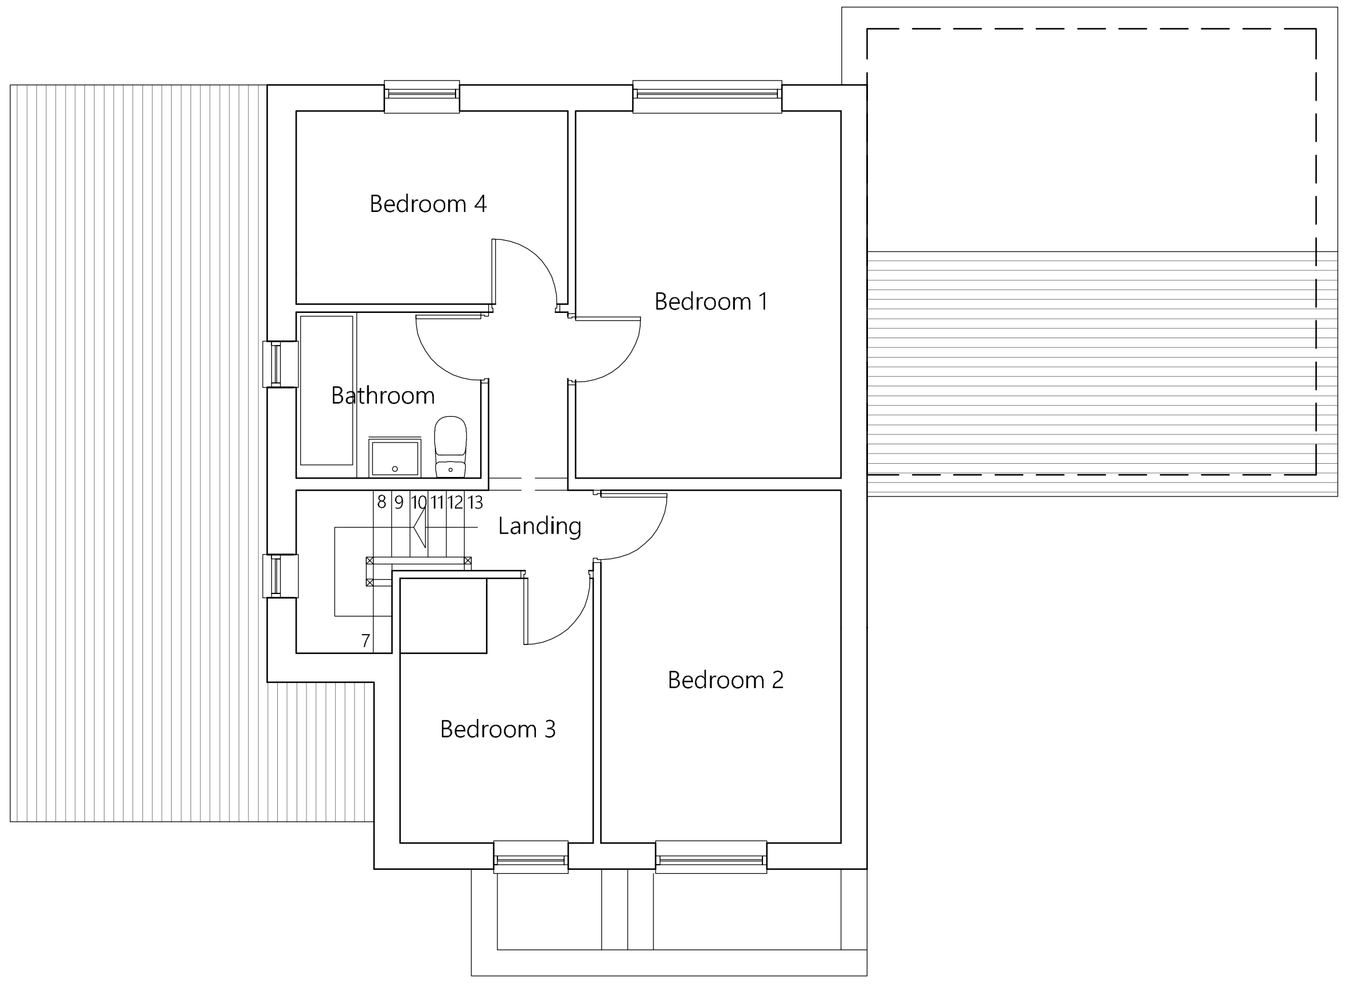

Existing First Floor Plan
8 Willow Croft, Cleckheaton

GENERAL NOTES:

1. THIS DRAWING SHALL BE READ IN CONJUNCTION WITH ALL RELEVANT STRUCTURAL AND MECHANICAL SERVICES DRAWINGS WHERE REFERENCED.

2. ALL MEASUREMENTS WHERE SHOWN TO BE CHECKED ON SITE AND VERIFIED PRIOR TO CONSTRUCTION AND ON SITE ASSEMBLY. THIS DRAWING IS COPYRIGHT AND PROPERTY OF DESIGN LINE AND SHALL NOT BE REPRODUCED OR COPIED IN ANY WAY WITHOUT PRIOR PERMISSION.
IF YOU HAVE RECIEVED THIS DRAWING IN PDF FORMAT NEVER ASSUME IT IS TO SCALE ALWAYS CHECK WITH THE AUTHOR.

3. PLEASE DO NOT SCALE FROM THIS DRAWING IF IN DOUBT ALWAYS ASK. FIGURED DIMENSIONS TO BE TAKEN IN PREFERENCE TO SCALED DIMENSIONS.

REV	BY	DATE	NOTE

Title

Proposed Extensions
8 Willow Croft
Moorbottom
Cleckheaton
BD19 6JE

Mr.Mrs.M.L.Berry
Existing & Proposed

PLANNING

Design Line Huddersfield Ltd.
62 Tom Lane, Crosland Moor
Huddersfield, W.Yorks HD4 5QQ
Telephone/Fax: 01484 644684
Mobile: 07830 151721
E-mail: info@designlinearchitectural.co.uk

Date	Drawn	Checked	Rev
Feb 2022	AB	SB	
Scale	Project No.	Drg. no.	
1:50/1:100	DL742	01	