Sheet size
A1

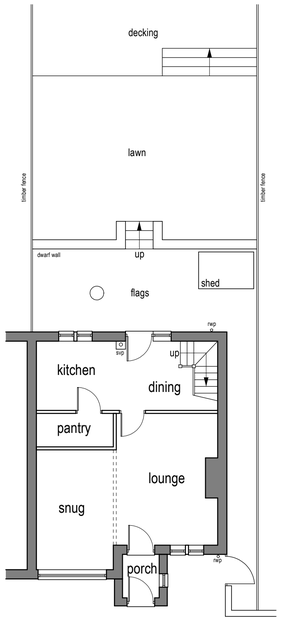

Existing ground floor layout (1:100)

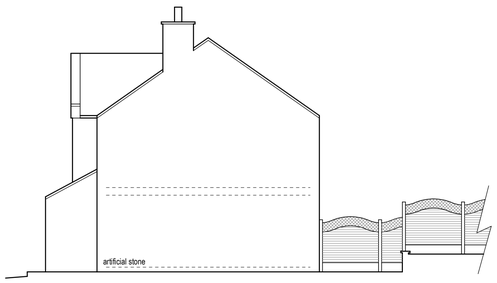

Existing side elevation (1:100)



Existing rear elevation (1:100)

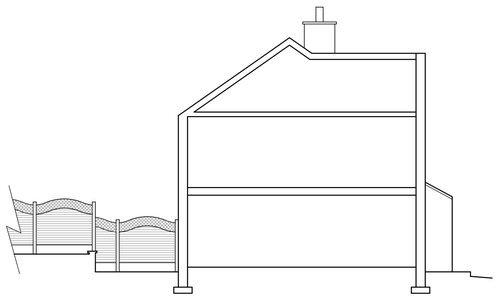

Existing side elevation (1:100)

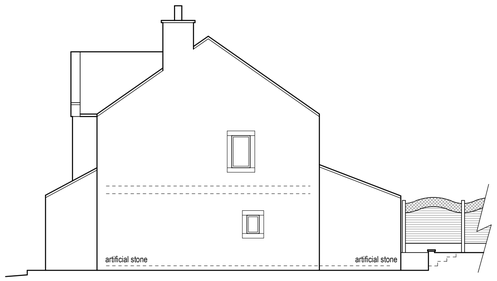

Proposed side elevation (1:100)



Proposed rear elevation (1:100)

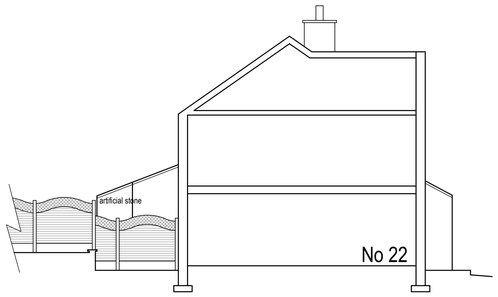

Proposed side elevation (1:100)

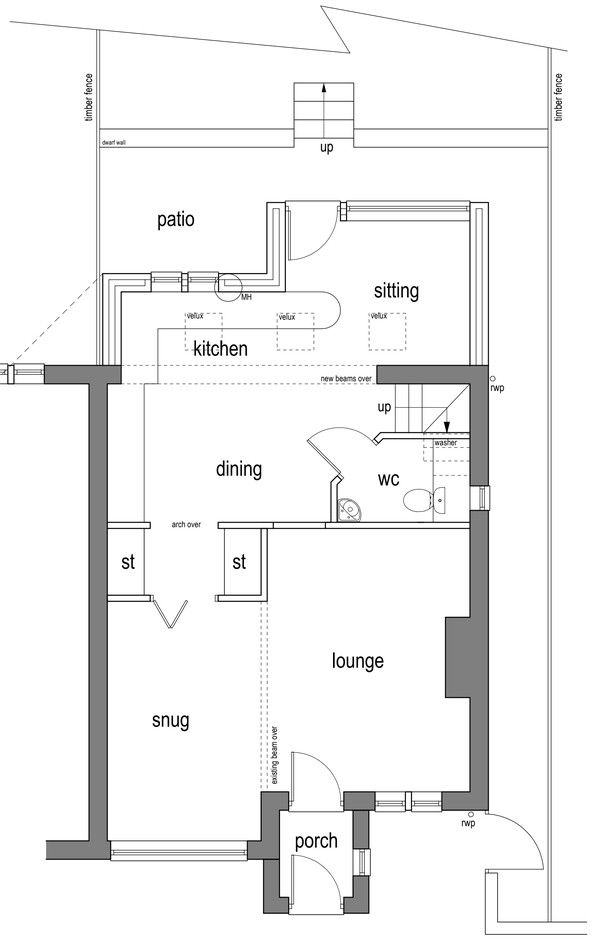

Proposed ground floor layout (1:50)

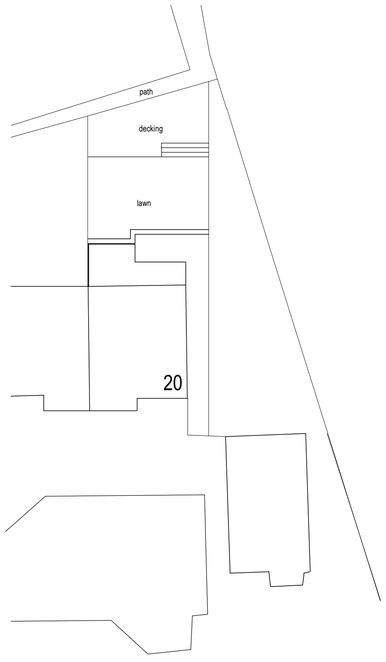

Existing site plan (1:200) N

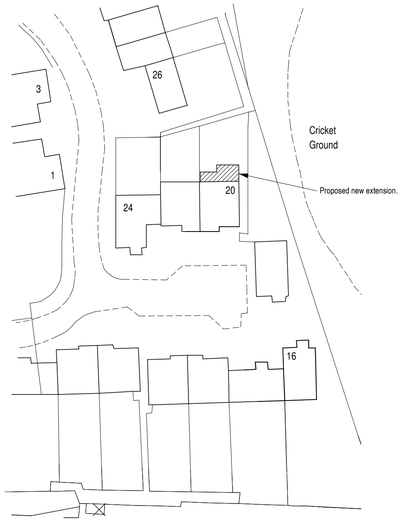

Block plan (1:500) N

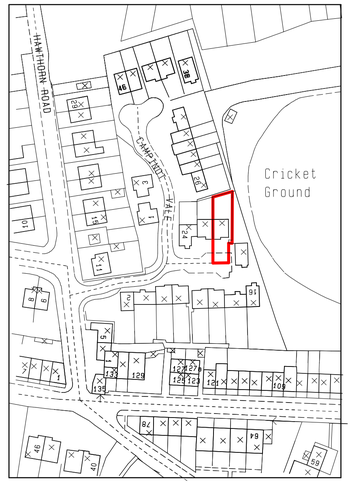

Location plan (1:1250) N

0m	Scale 1:50	4m
0m	Scale 1:100	8m
0m	Scale 1:200	16m
0m	Scale 1:500	40m
0m	Scale 1:1250	100m

(When to scale of original plan bar = 8cm)

Notes;
1. Setting out to be the responsibility of contractor.
2. Contractor to pay particular attention to pitch of roof and headroom at stairs.
3. Any discrepancies to be reported to Colne Valley Design.

Rev A 24/02/2022 Proposed elevation titles corrected and extension added to block plan.

Colne Valley Design
8 Meadow Lane
Slaithwaite
Huddersfield HD7 5EX

Tel: 01484 842097
Mobile: 07867 803312
E-mail: mitchell@sbhomes.co.uk

Proprietor: S.A. Mitchell (ACIOB)

Project
Proposed extension.

For
Mr & Mrs J Jackson.

Address
20 Campinot Vale
Slaithwaite
HD7 5EY.

Title
Planning drawing.

Job No.	Drawing number	Date
21 J 53.	01 A.	Dec 2021.