


SITE COORDINATES
E 410589
N 414784
POSTCODE HD4 5XD

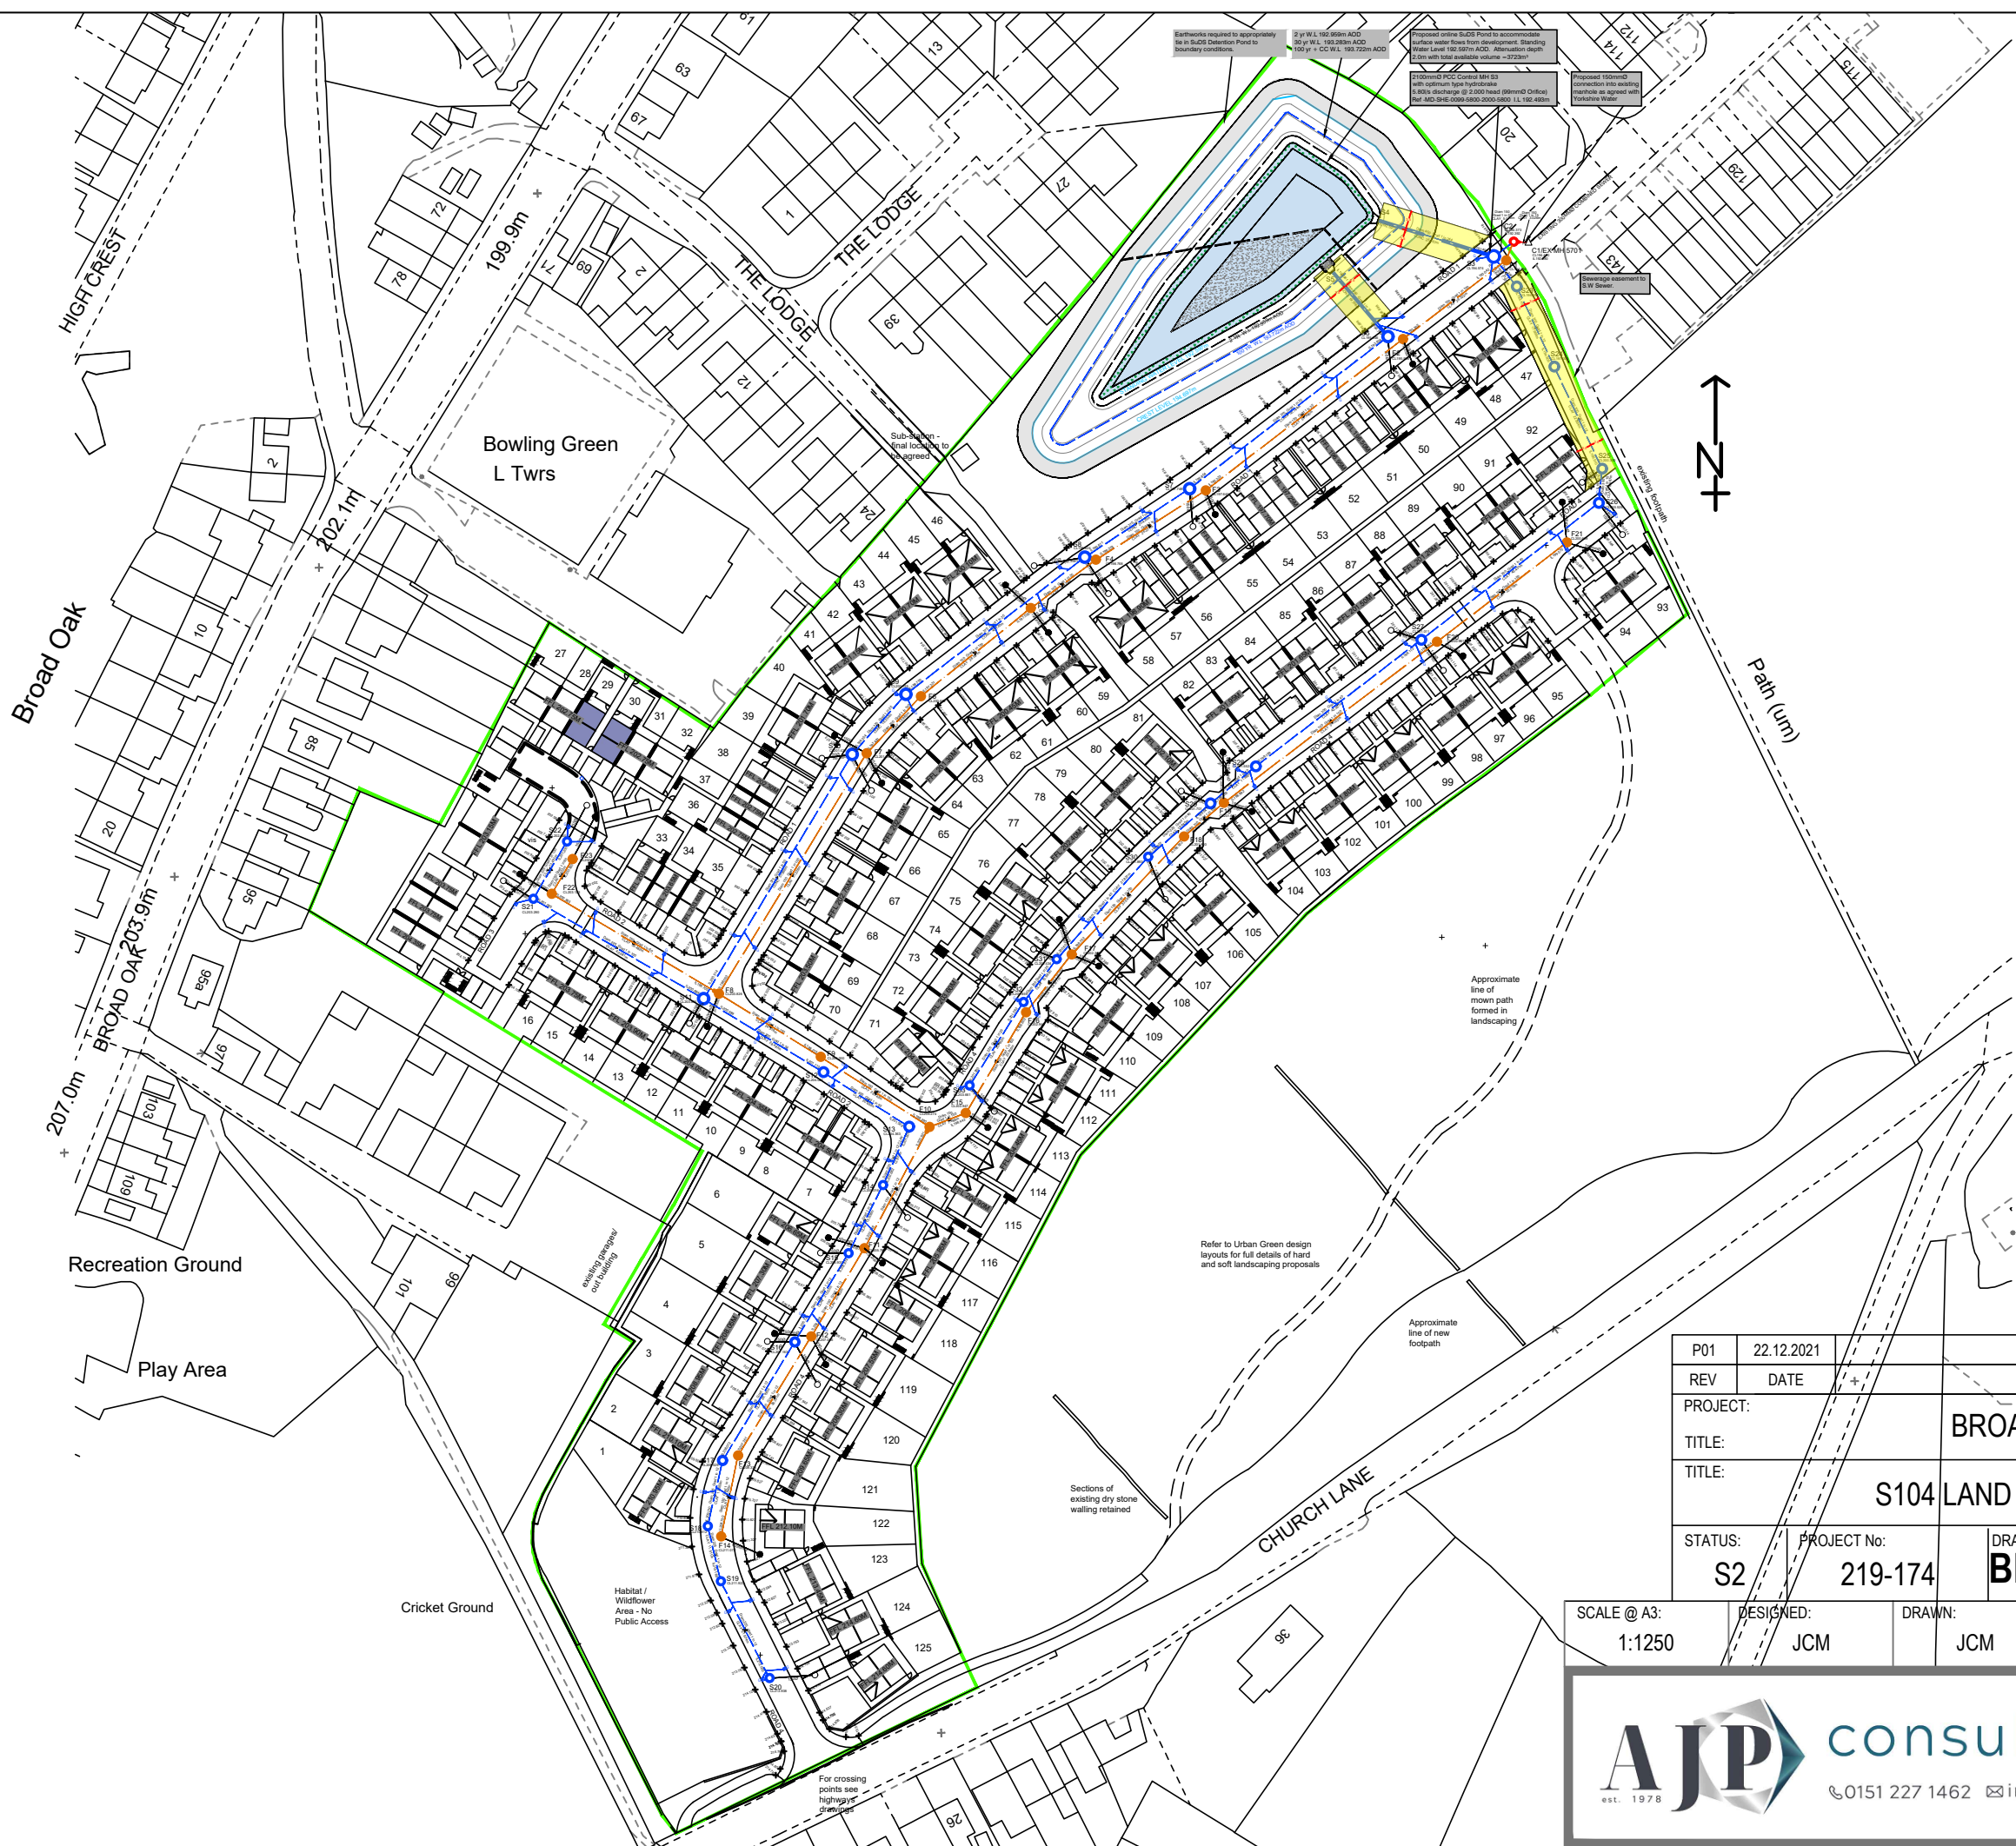

P01	22.12.2021		INITIAL ISSUE	JCM	JCM
REV	DATE	+	DESCRIPTION	BY	APP
PROJECT:			BROAD OAK, LINTHWAITE		
TITLE:			S104 LAND REGISTRY COMPLIANT PLAN		
TITLE:					
STATUS:	PROJECT No:	DRAWING No:	REV:		
S2	219-174	BRO-AJP-00-ZZ-DR-C-1050	P01		
SCALE @ A3:	DESIGNED:	DRAWN:	CHECKED:	APPROVED:	DATE:
1:1250	JCM	JCM	JCM	JLS	DEC 2021



consulting engineers

0151 227 1462 info@ajpltd.co.uk 91 Dale Street, Liverpool, L2 2ET