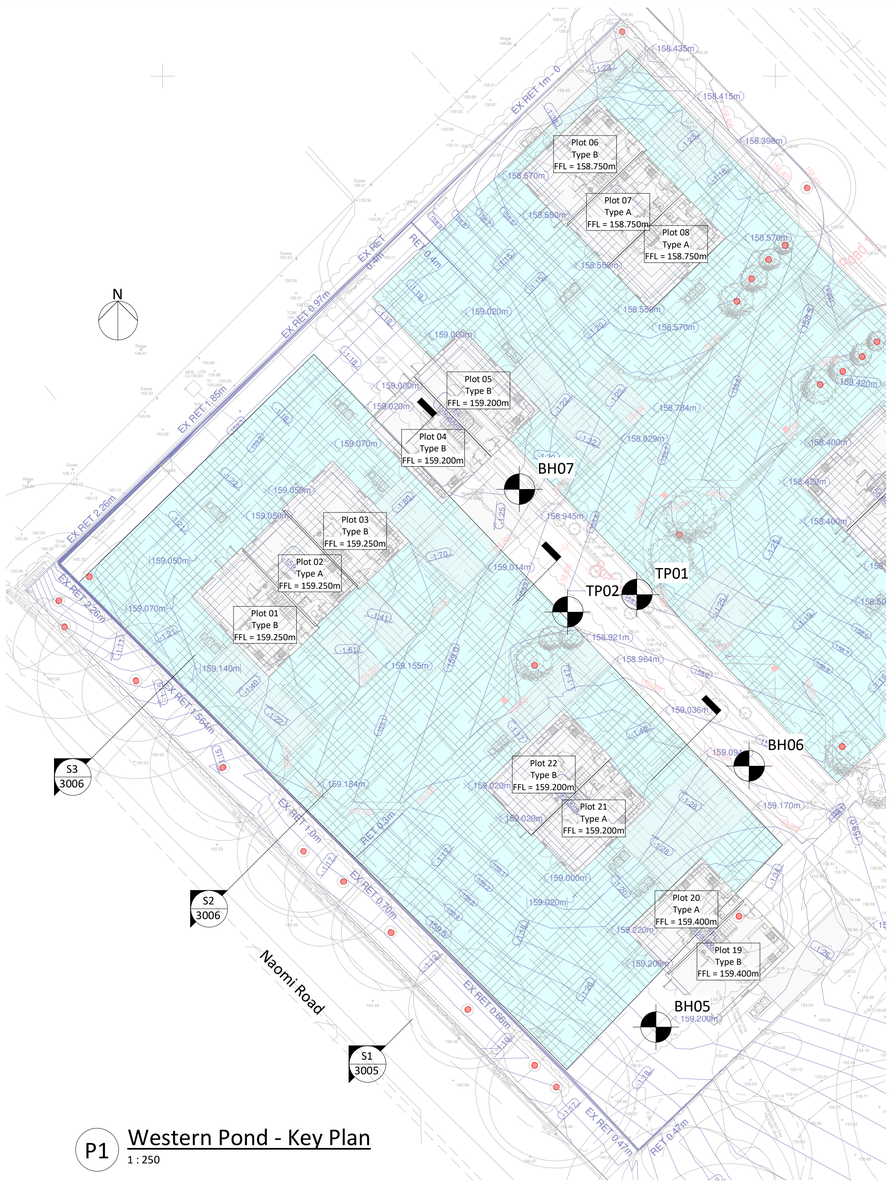

P1 Western Pond - Key Plan

1 : 250

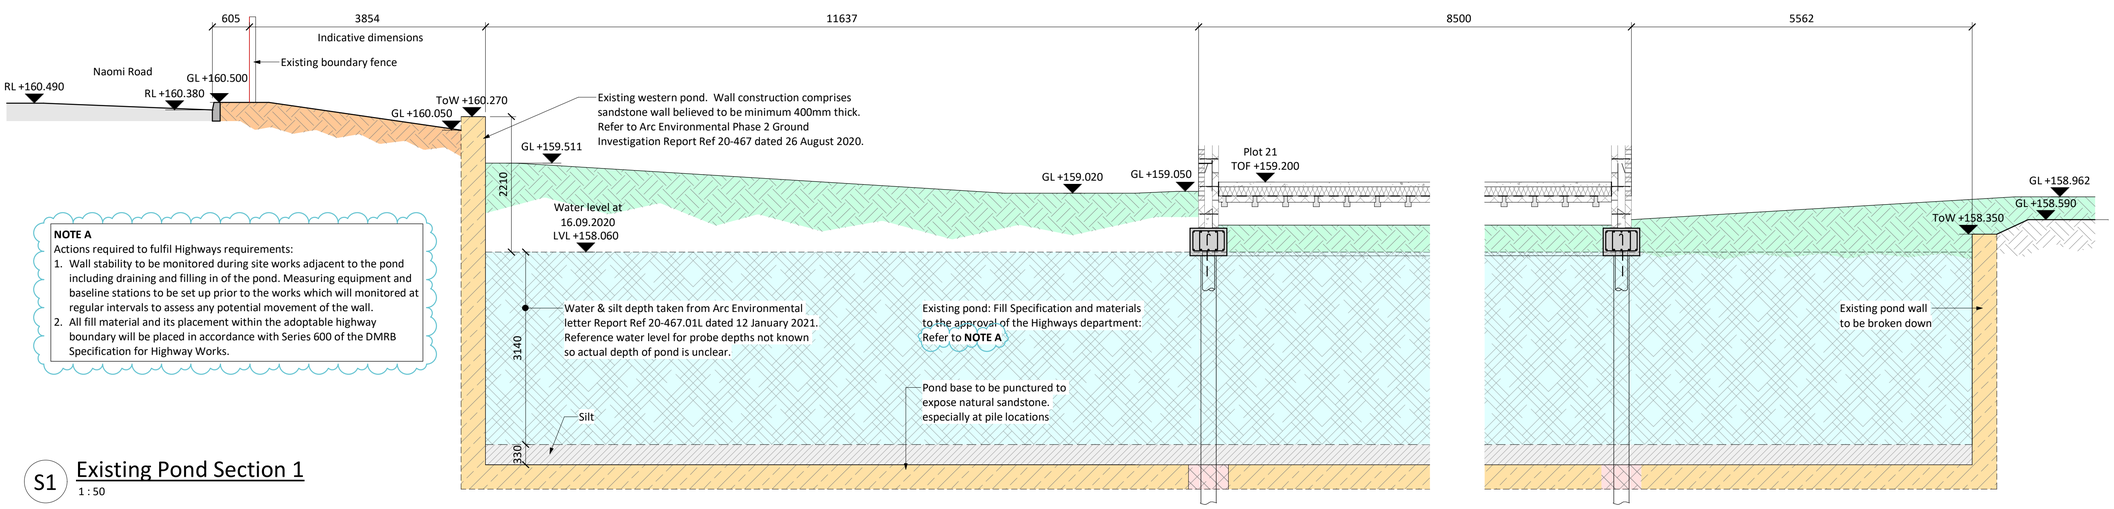

NOTE A
Actions required to fulfil Highways requirements:
1. Wall stability to be monitored during site works adjacent to the pond including draining and filling in of the pond. Measuring equipment and baseline stations to be set up prior to the works which will monitored at regular intervals to assess any potential movement of the wall.
2. All fill material and its placement within the adoptable highway boundary will be placed in accordance with Series 600 of the DMRB Specification for Highway Works.

S1 Existing Pond Section 1

1 : 50

Do Not Scale

Design Review

Design review by:		Checked by:	

Residual hazards:

Drawing Notes

1. For general notes refer to drawing 0151.
2. Site survey information is taken from SubsScan drawing GR12436-2DT-UU-DR dated 25.09.2020.
3. Site investigation information is based upon the ground investigation phase 2 report by Arc Environmental. Project No 20-467 dated 26th August 2020. Additional details taken from Arc Environmental letter Report Ref 20-467.01L dated 12 January 2021.
4. Site tree information is taken from the Arboricultural Survey Report by Smeeden Foreman Report No. SF3082 dated 2nd August 2021.
5. Proposed site layout based on proposed site plan supplied by Brewster Bye Architects.
6. Read with Drawing 3006.

Legend - Pond Sections

- Indicates existing pond structure
- Indicates existing ground to be retained
- Indicates proposed ground
- Indicates water

Date	Description	By	Chk	Rev
16.03.22	Notes added as clouded	WRH	PG	P3
11.02.22	Updated FFLs to Plots 1-3, pond sections revised to suit, as clouded	WRH	TH	P2
07.02.22	First Issue	WRH	TH	P1

ADEPT
CIVIL AND STRUCTURAL CONSULTING ENGINEERS
Web www.adeptcsce.com
Email inbox@adeptcsce.com
Tel 0113 239 4518
Office address
1912 Mill, Sunny Bank Mills,
Farsley, Leeds LS28 5UJ

Project
Newsome Ponds, Huddersfield

Title
Existing Pond Sections sheet 1

Client
urban

Scale @ A1	Initial author	Initial checker	Approver	Initial Date
As indicated	WRH	PG	EE	feb 2022

Status	Purpose	Adept Ref
S2	Preliminary	24.21001

Project number	Originator	Volume	Level	Type	Role	Drg. No.	Rev.
24.21001	ACE	ZZ	ZZ	DR	S	3005	P3