

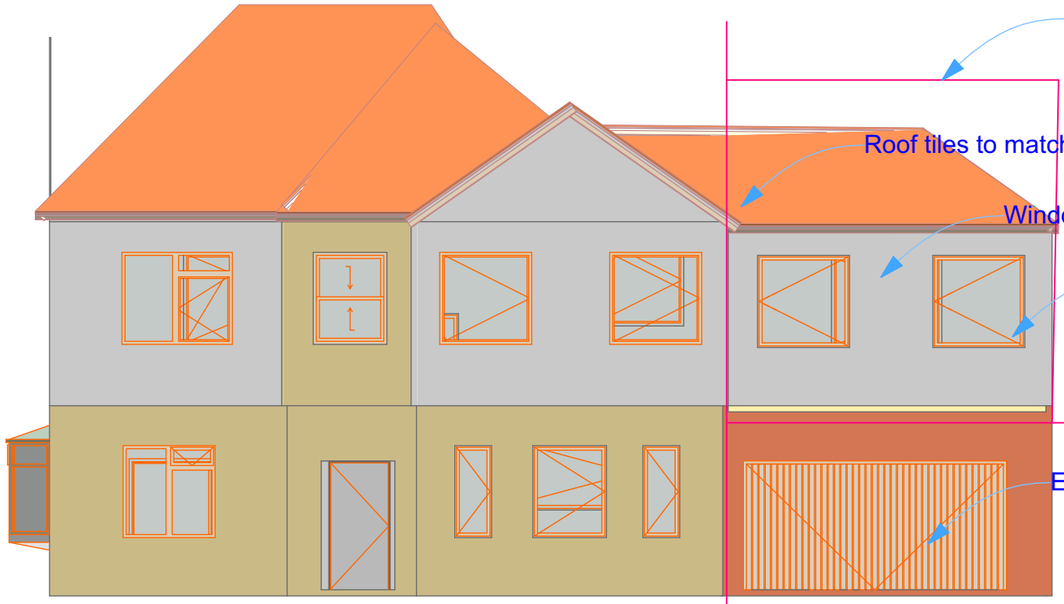



Front elevation rev B 20-5-2020 scale 1:100

North Elevation 1:100

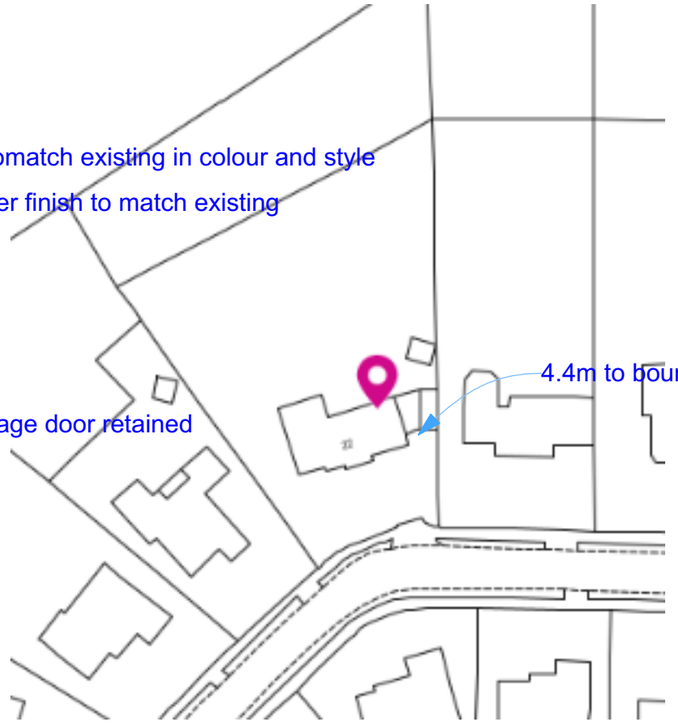


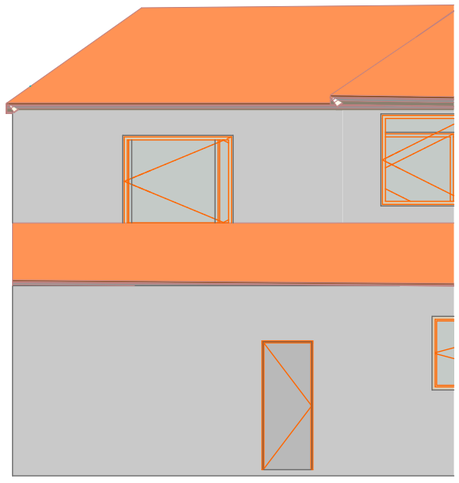

South Elevation 1:100

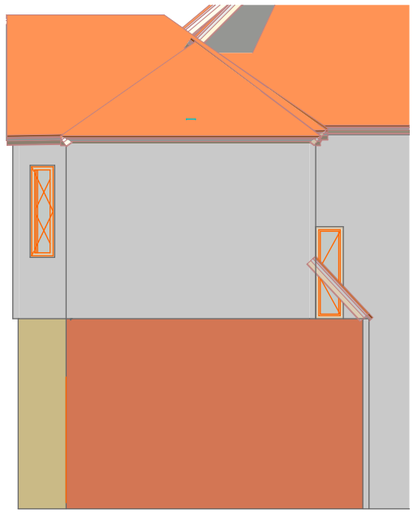


West Elevation 1:100

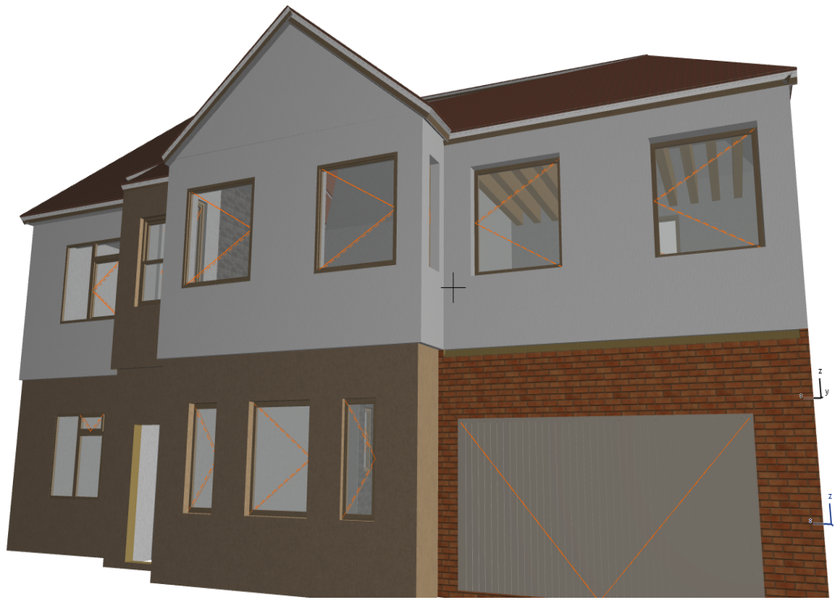

Revision History

RevID	ChID	Change Name	Date

Company Title

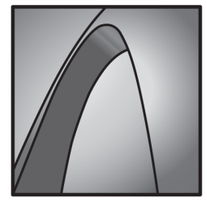

#Contact Company

#Contact Address1
#Contact City
#Contact Country
#Contact Postcode

DORCHESTER ROAD

22 DORCHESTER ROAD
HUDDERSFIELD
#Site Country
#Site Postcode

Drawing Name

North Elevation, South Elevation, West Elevation

Drawing Status

REV B

Modified by Date

Checked by Date

Drawing Scale

1:100

Layout ID Revision

A.03