
Proposed Materials

01 Flat Iron Balustrade
02 Cut Stone Cladding
03 Aluminium sliding door set
04 Stone Coping

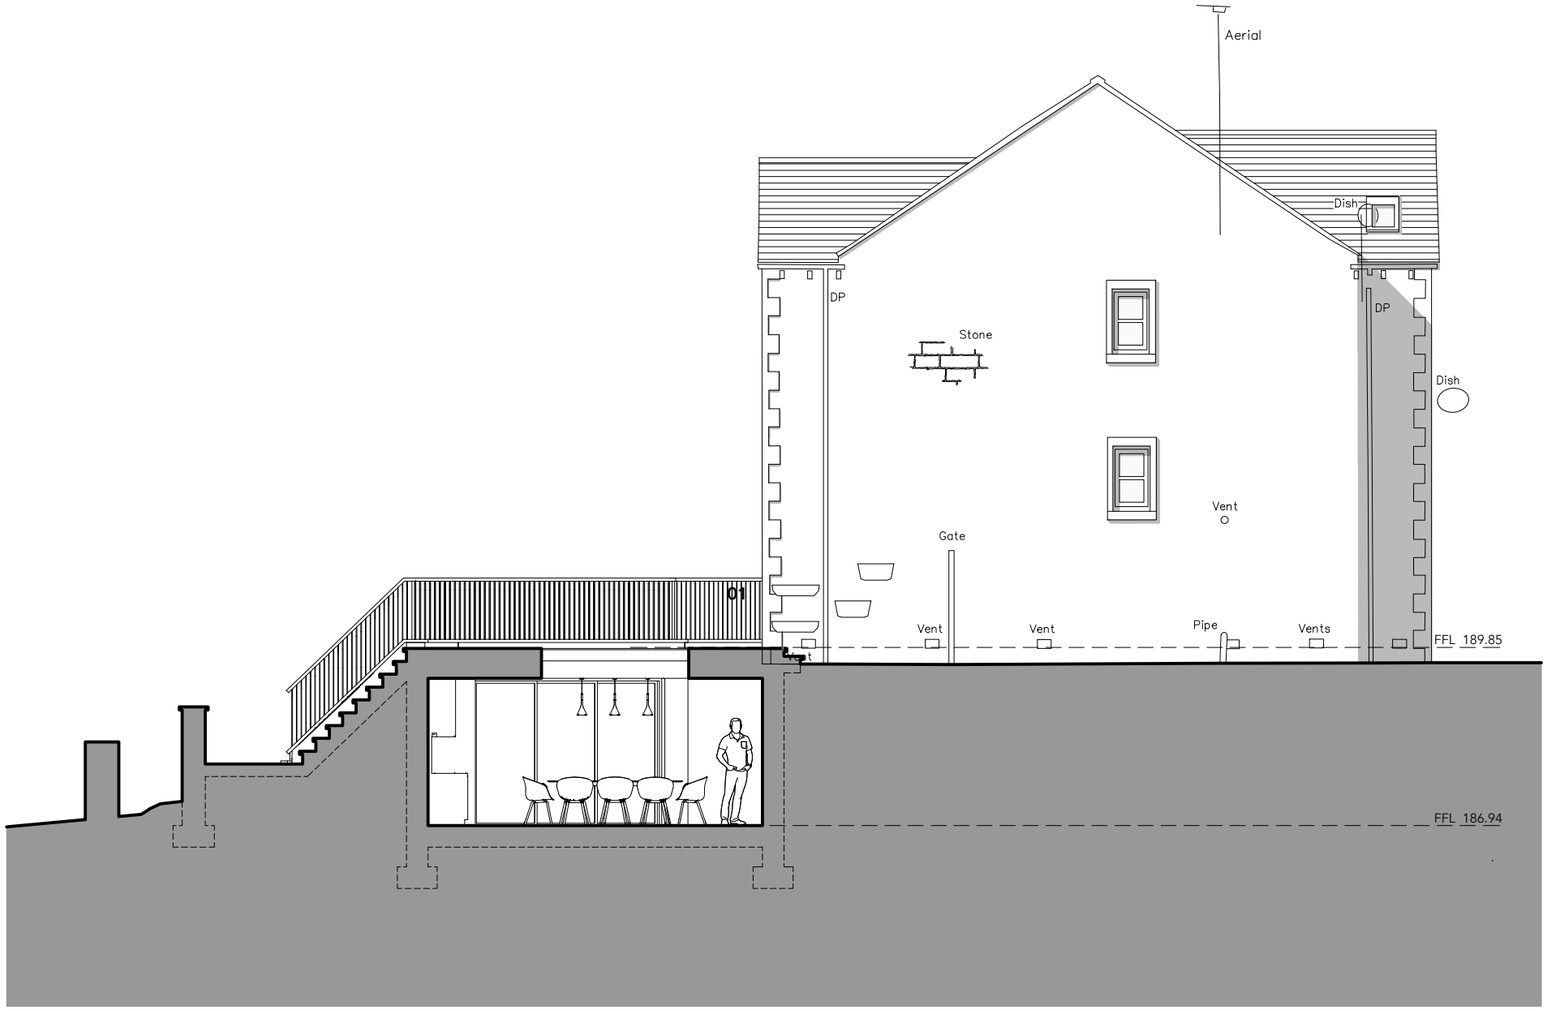


WESTERN ELEVATION



NORTHERN ELEVATION

Location Plan

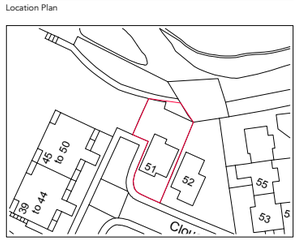

NOTES:

---- To be demolished

Revisions:

Rev	Note	Date	By
-	-	-	-

0 1m 2m 4m

Rear Extension,
51 Clough Lea, Marsden,
Huddersfield, HD7 6DN
.

Proposed Elevations
Sheet 2 of 2

21 023_02_002

Revison .

FOR PLANNING

Date Issued February 2022

1:100@A3

Drawn by: RW

Checked by: RW

HAMER WAY
Master Planning | Architecture | Interior Design

RIBA Chartered Practice

This drawing and or the building works depicted are the copyright of Hamer Way, and may not be reproduced or amended except by written permission. No liability will be accepted for amendments made by others. All site dimensions shall be verified by the contractor onsite prior to work commencing. Only work to written dimensions.

© HamerWay 2021