
Plans for refashioned front boundary to 38 Lightbridge Road

Front elevation plans

1. Existing

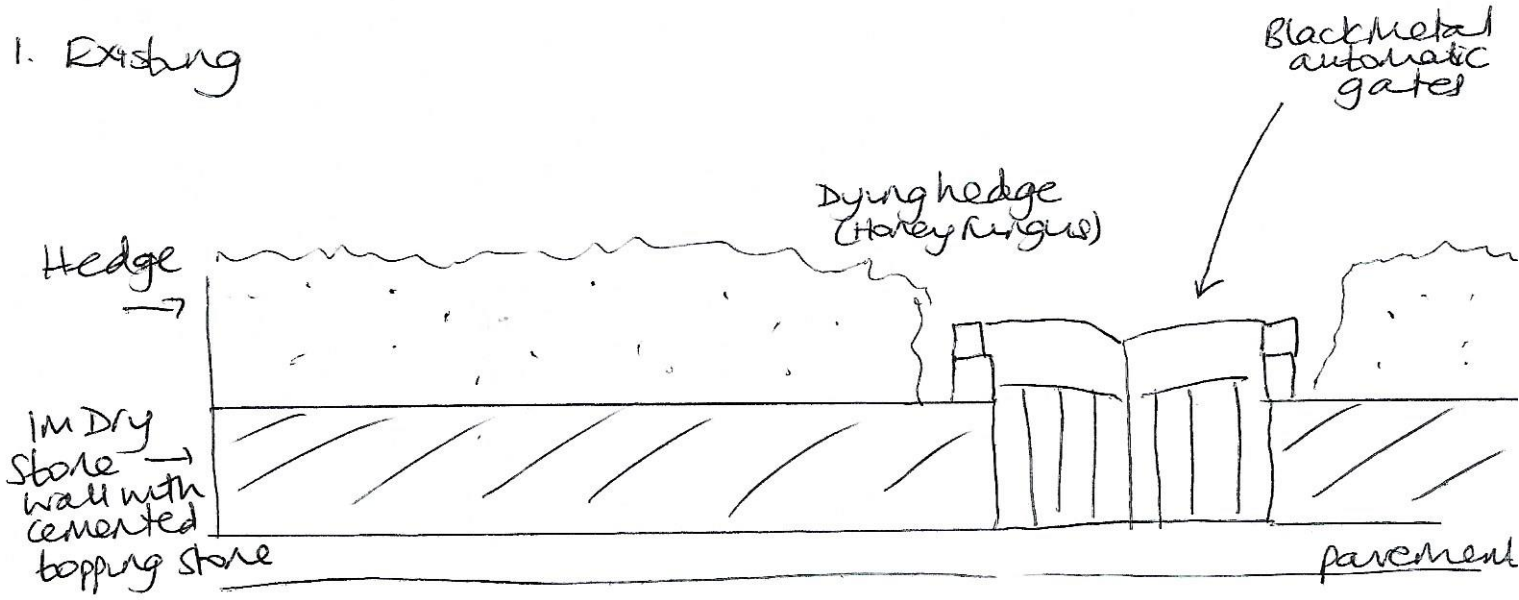

2. Proposals

