38 Lightridge Road

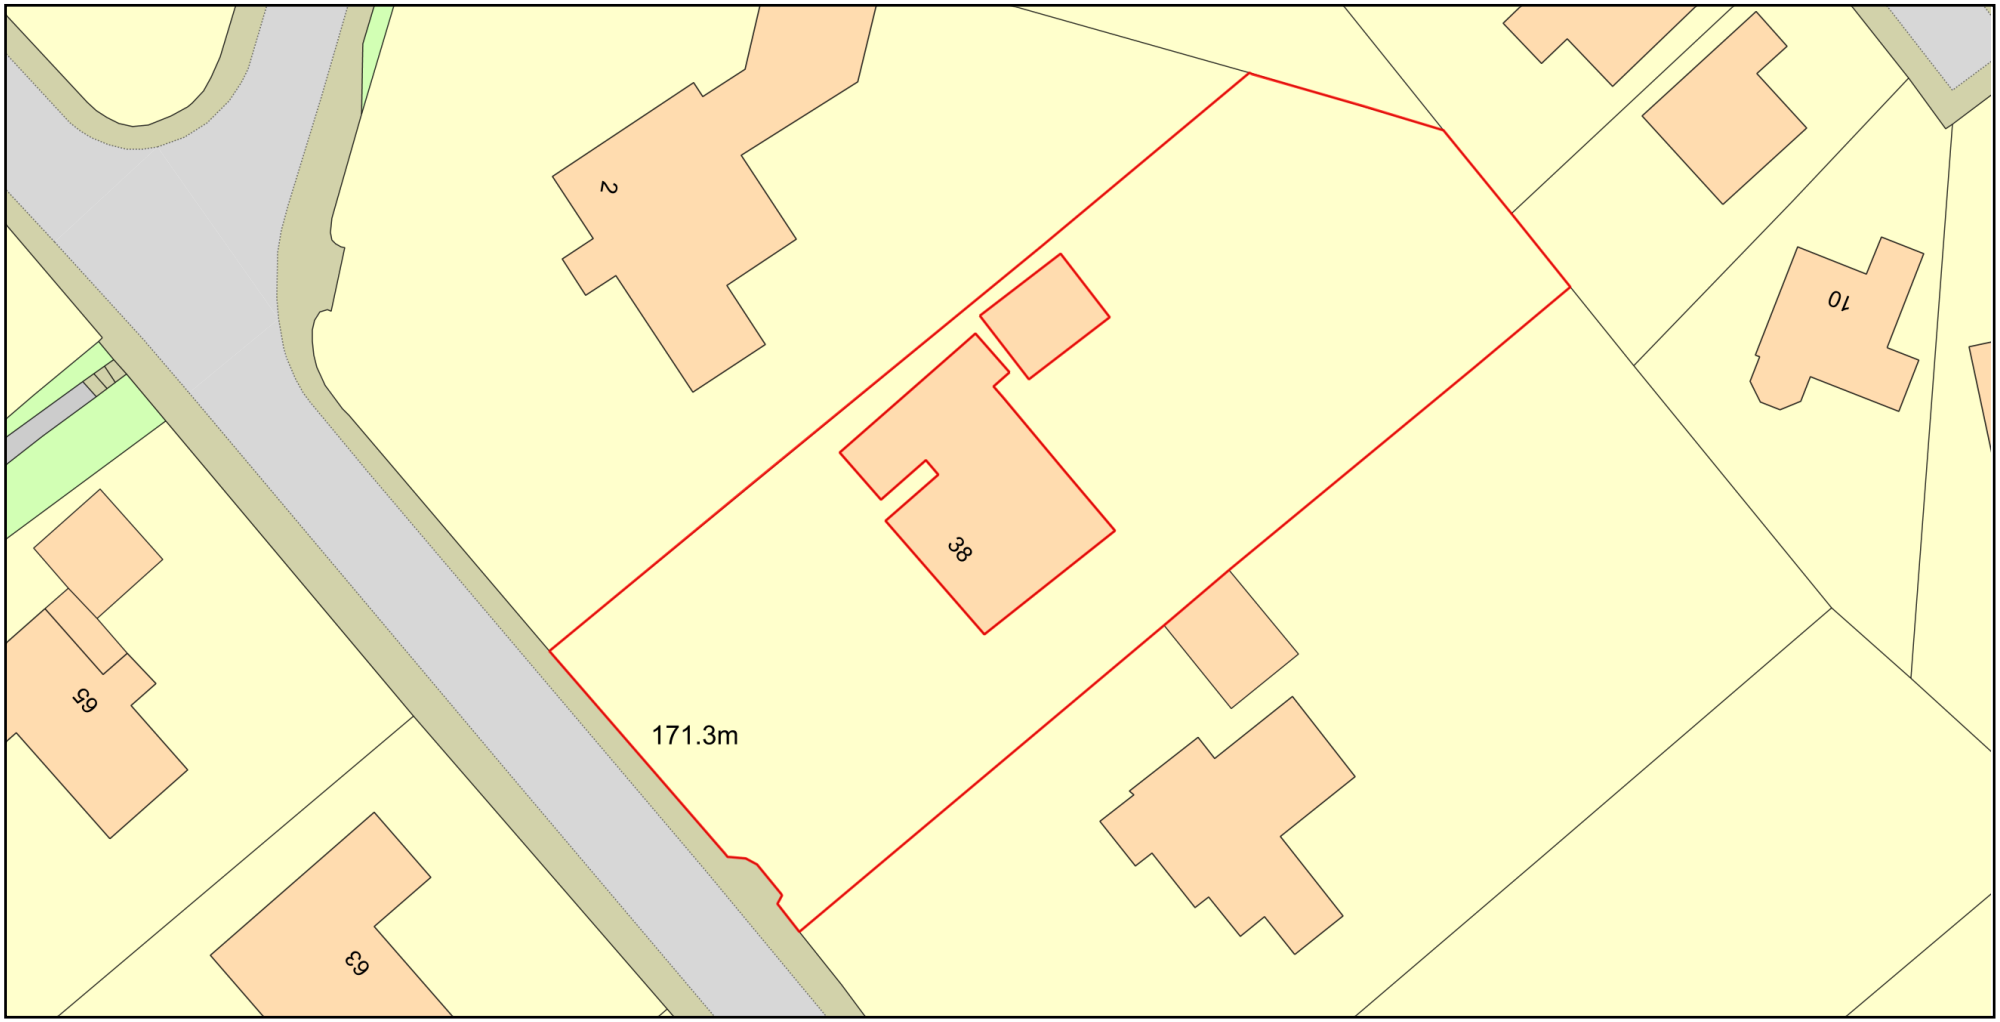

ReQuestaPlan

Plan Produced for: Mrs Sandra Martin

Date Produced: 14 Feb 2022

Plan Reference Number: TQRQM22045213806393

Scale: 1:500 @ A4

© Crown copyright and database rights 2021 OS 100042766