
38 Lightbridge Road,
existing boundary plans in relation to existing dwelling, scale 1:200

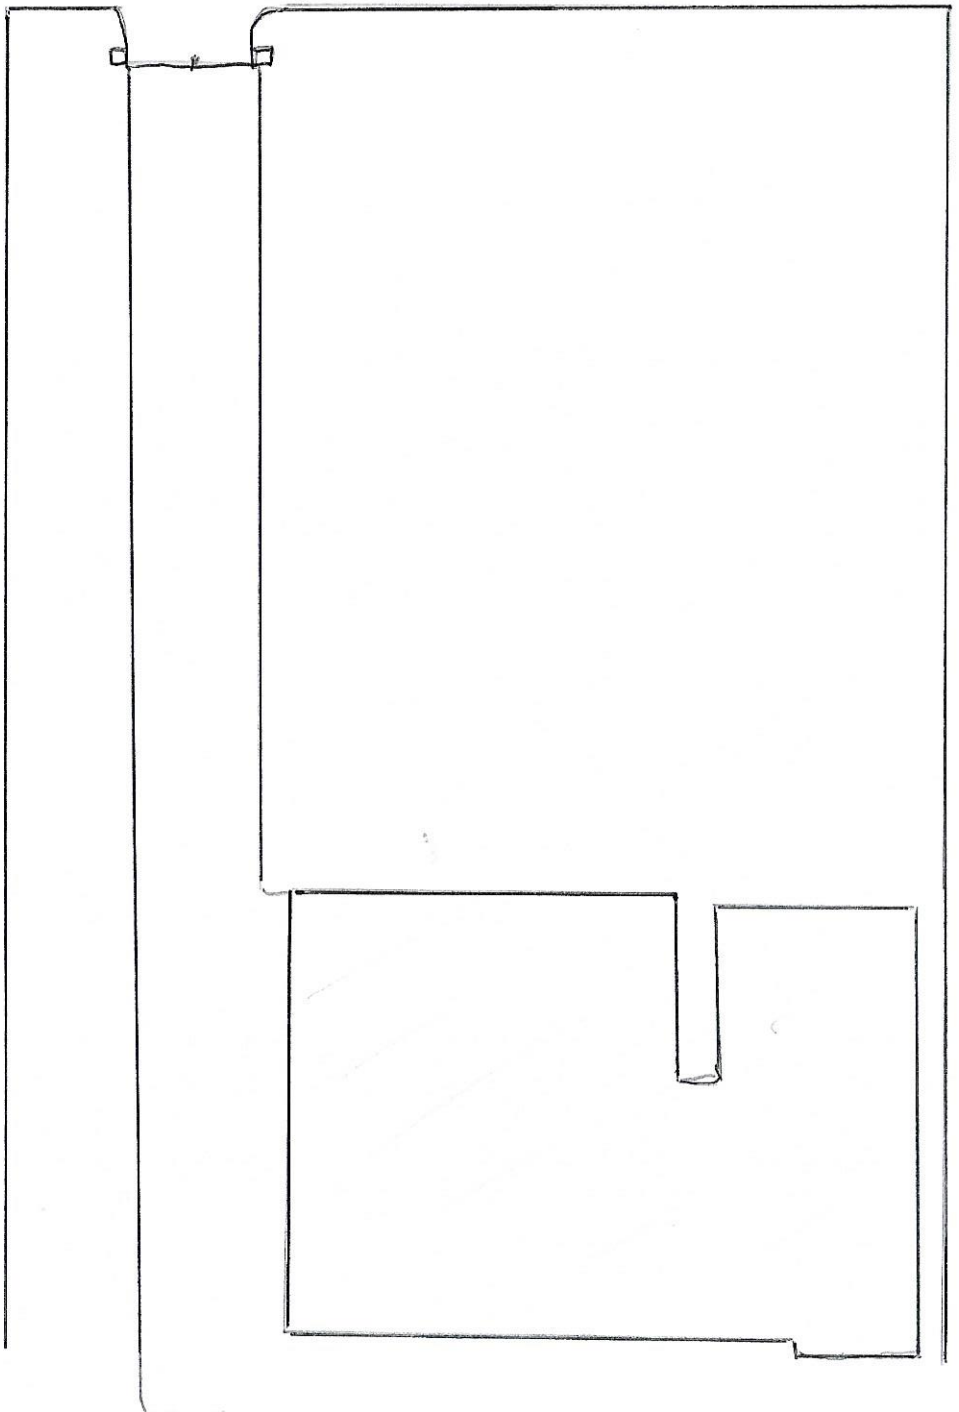

38 Lightbridge Road,
Proposed boundary plans in relation to existing dwelling, scale 1:200

