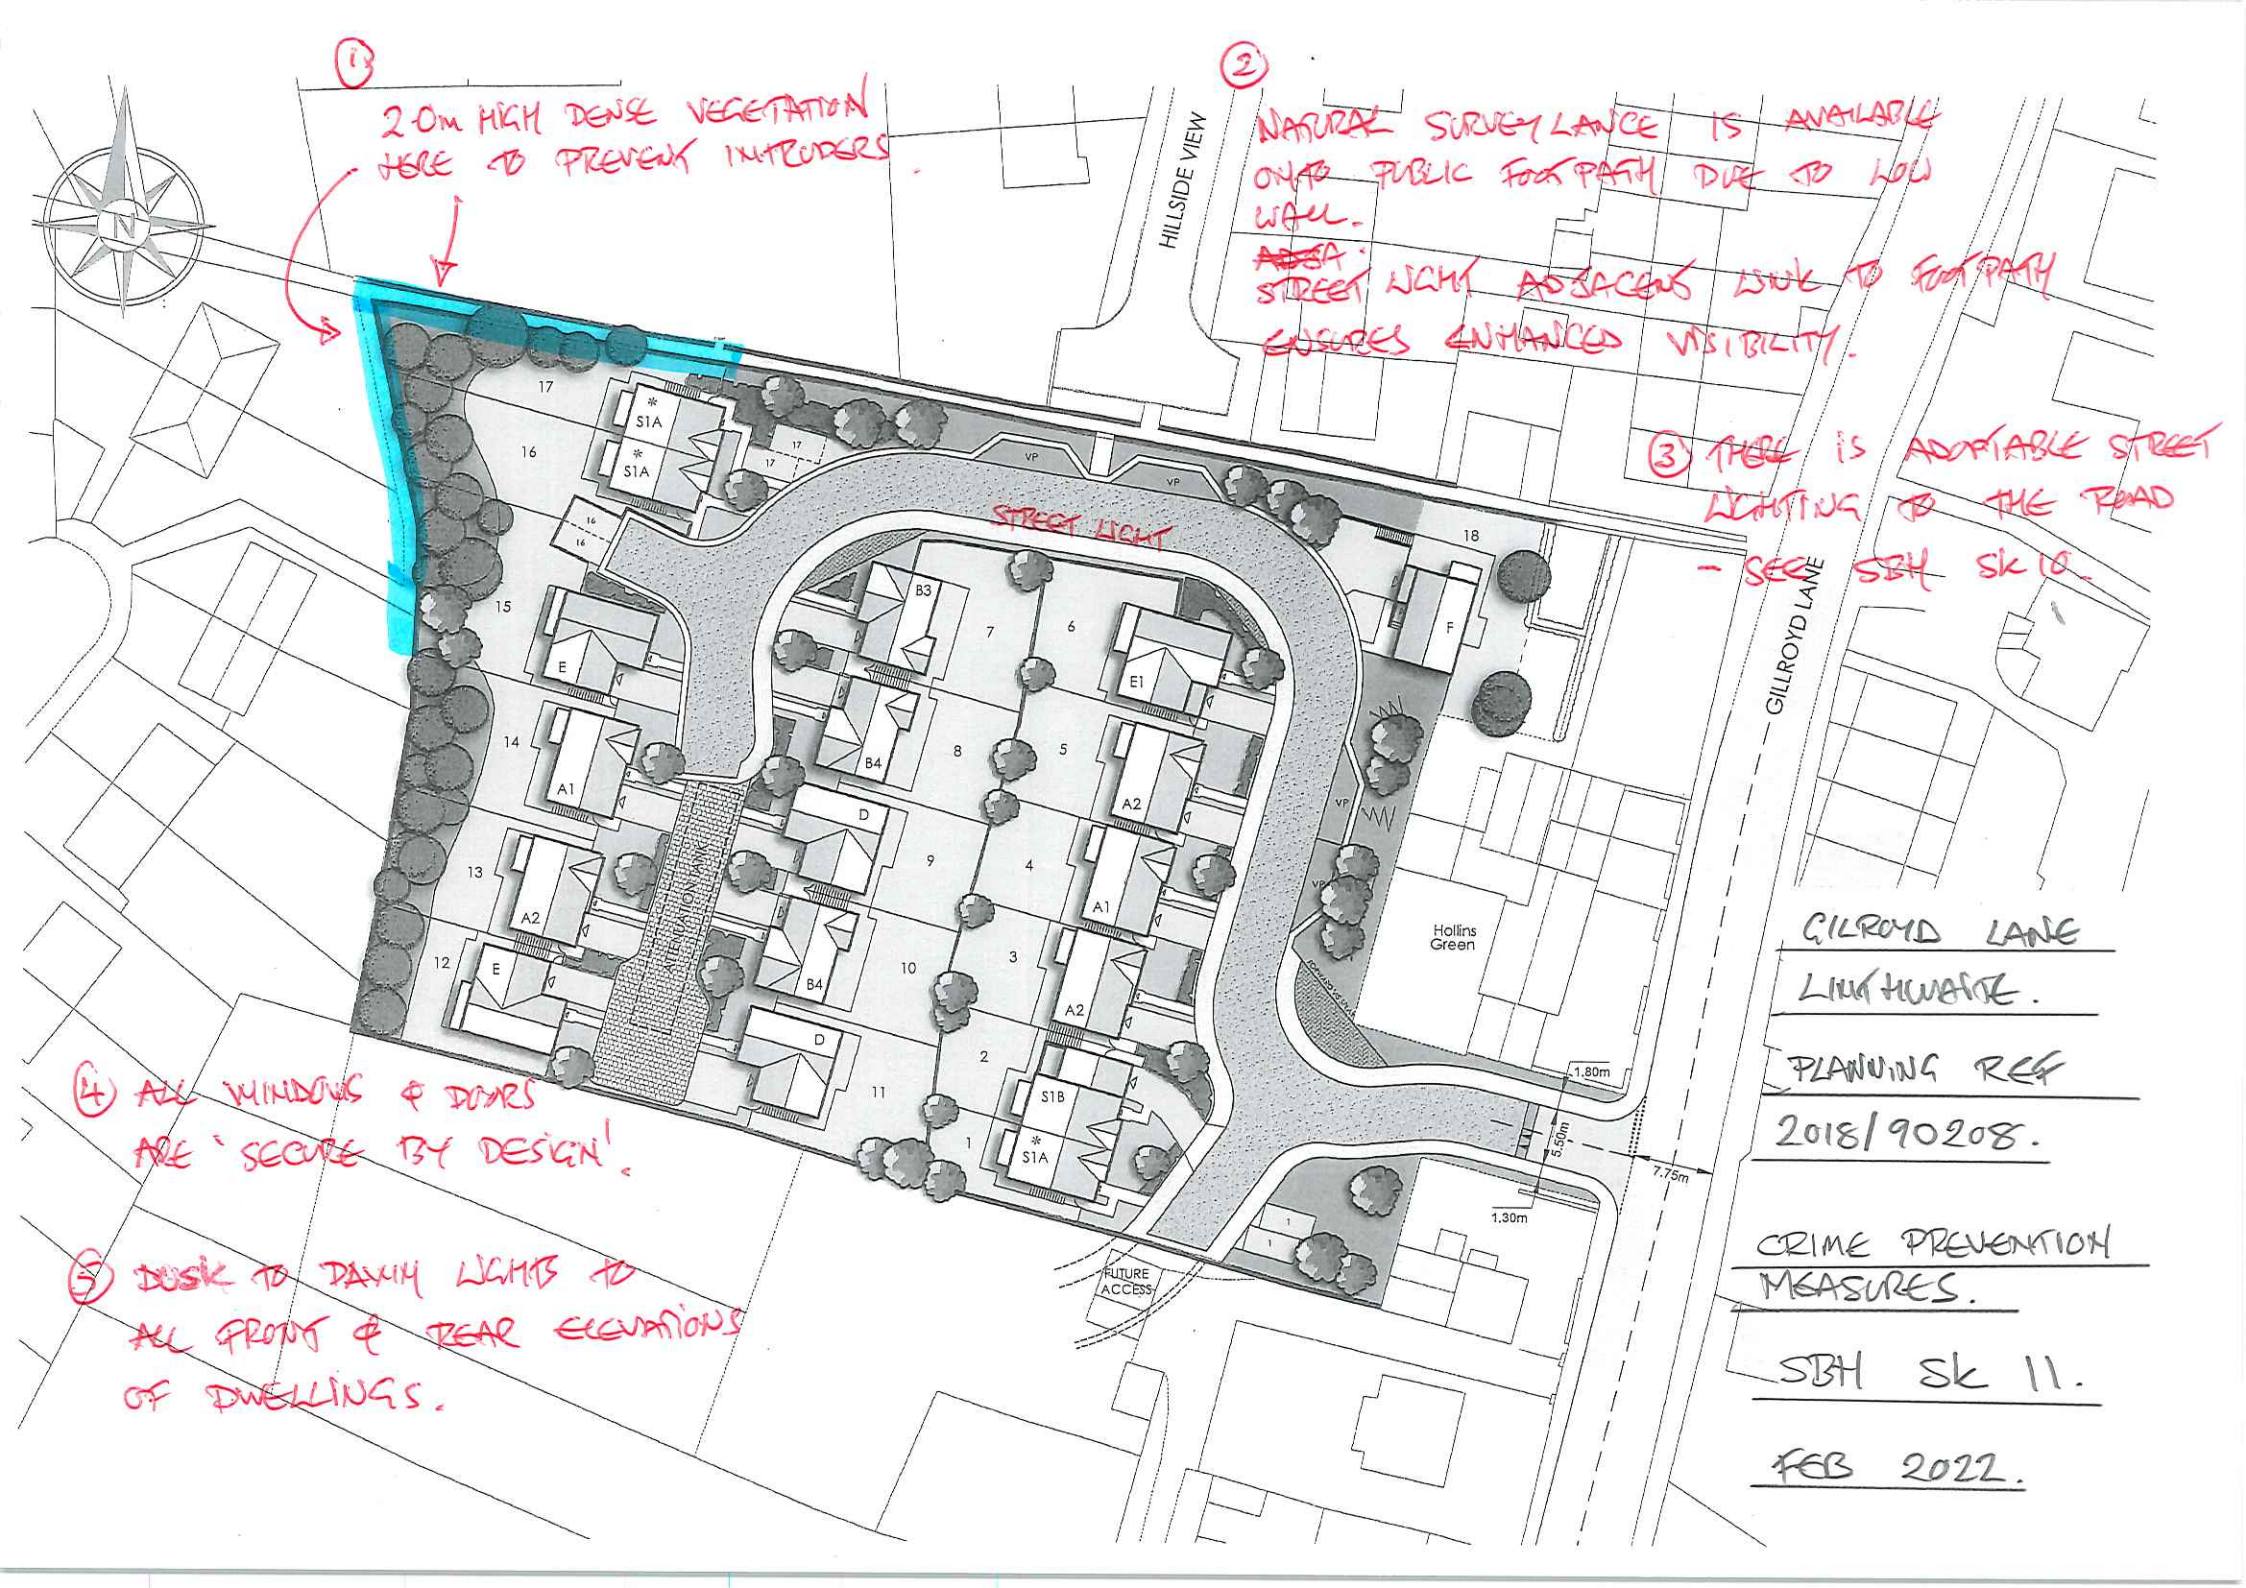

1
2m HIGH DENSE VEGETATION HERE TO PREVENT INTRUDERS.
2
NATURAL SURVEILLANCE IS AVAILABLE ONTO PUBLIC FOOTPATH DUE TO LOW WALL.
STREET LIGHT ADJACENT LINK TO FOOTPATH ENSURES ENHANCED VISIBILITY.
3
THERE is ADOPTABLE STREET LIGHTING TO THE ROAD - SEE SBH SK 10.
HILLSIDE VIEW
GILLROYD LANE
STREET LIGHT
VP
S1A
S1B
A1
A2
B3
B4
D
E
E1
F
Hollins Green
1.80m
5.50m
7.75m
1.30m
FUTURE ACCESS
4
ALL WINDOWS & DOORS ARE 'SECURE BY DESIGN'.
5
DUSK TO DAWN LIGHTS TO ALL FRONT & REAR ELEVATIONS OF DWELLINGS.
GILROYD LANE
LINTHWAITE.
PLANNING REF
2018/90208.
CRIME PREVENTION MEASURES.
SBH Sk 11.
FEB 2022.