Sheet size
A1

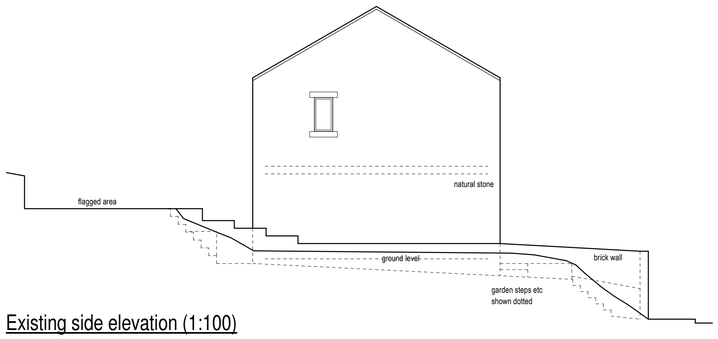

Existing side elevation (1:100)

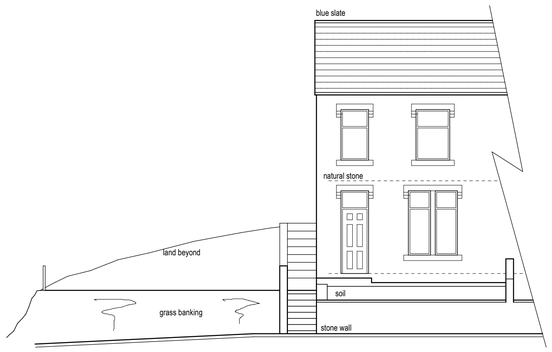

Existing front elevation (1:100)

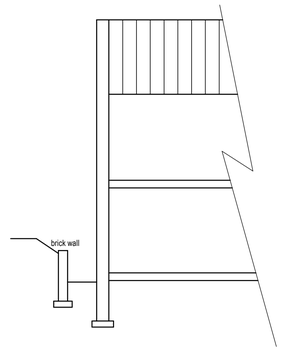

Existing cross section (1:100)

0m	Scale 1:50	4m
0m	Scale 1:100	8m
0m	Scale 1:200	16m
0m	Scale 1:500	40m
0m	Scale 1:1250	100m

(When to scale of original plan bar = 8cm)

Notes:
1. Setting out to be the responsibility of contractor.
2. Contractor to pay particular attention to pitch of roof and headroom at stairs.
3. Any discrepancies to be reported to Colne Valley Design.

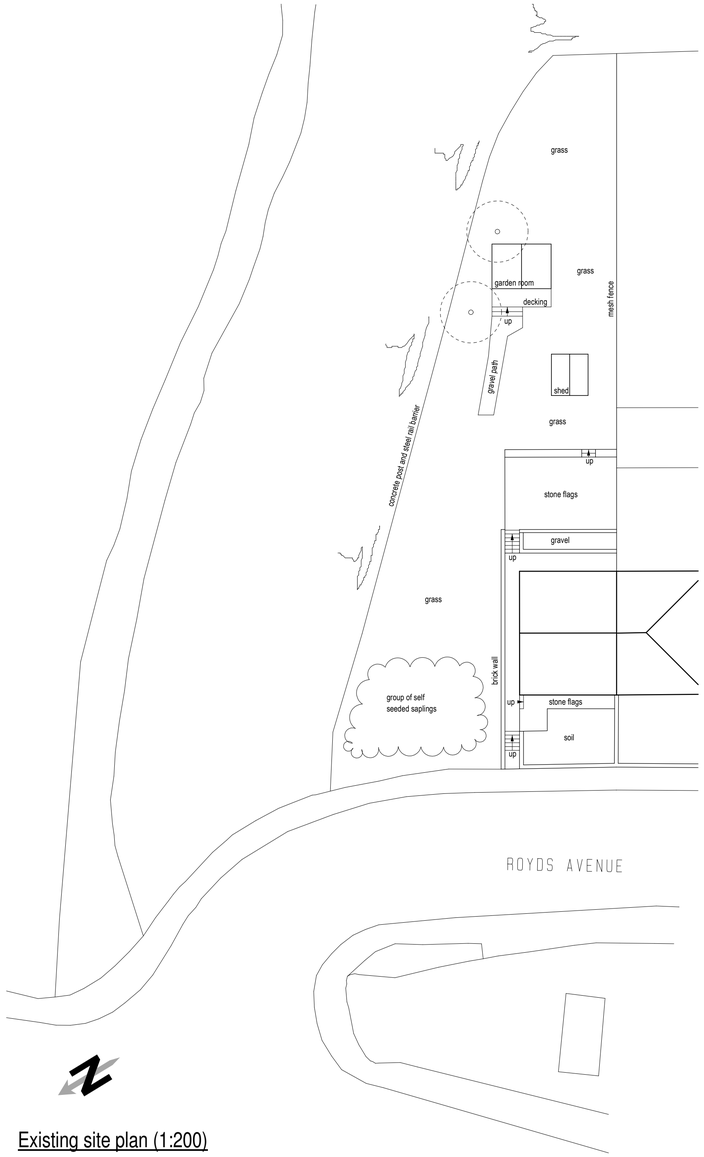

Existing site plan (1:200)

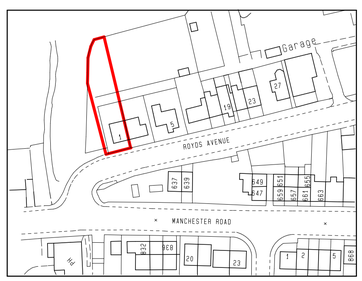

Location plan (1:1250)

Colne Valley Design
8 Meadow Lane
Slaithwaite
Huddersfield HD7 5EX

Tel: 01484 842097
Mobile: 07867 803312
E-mail: mitchell@sbhomes.co.uk

Proprietor: S.A. Mitchell (ACIOB)

Project
Proposed garage.

For
Mr & Mrs I Lonnen.

Address
1 Royds Avenue
Linthwaite
HD7 5QU.

Title
Existing layouts and elevations.

Job No.	Drawing number	Date
22 J 03.	01.	Jan 2022.