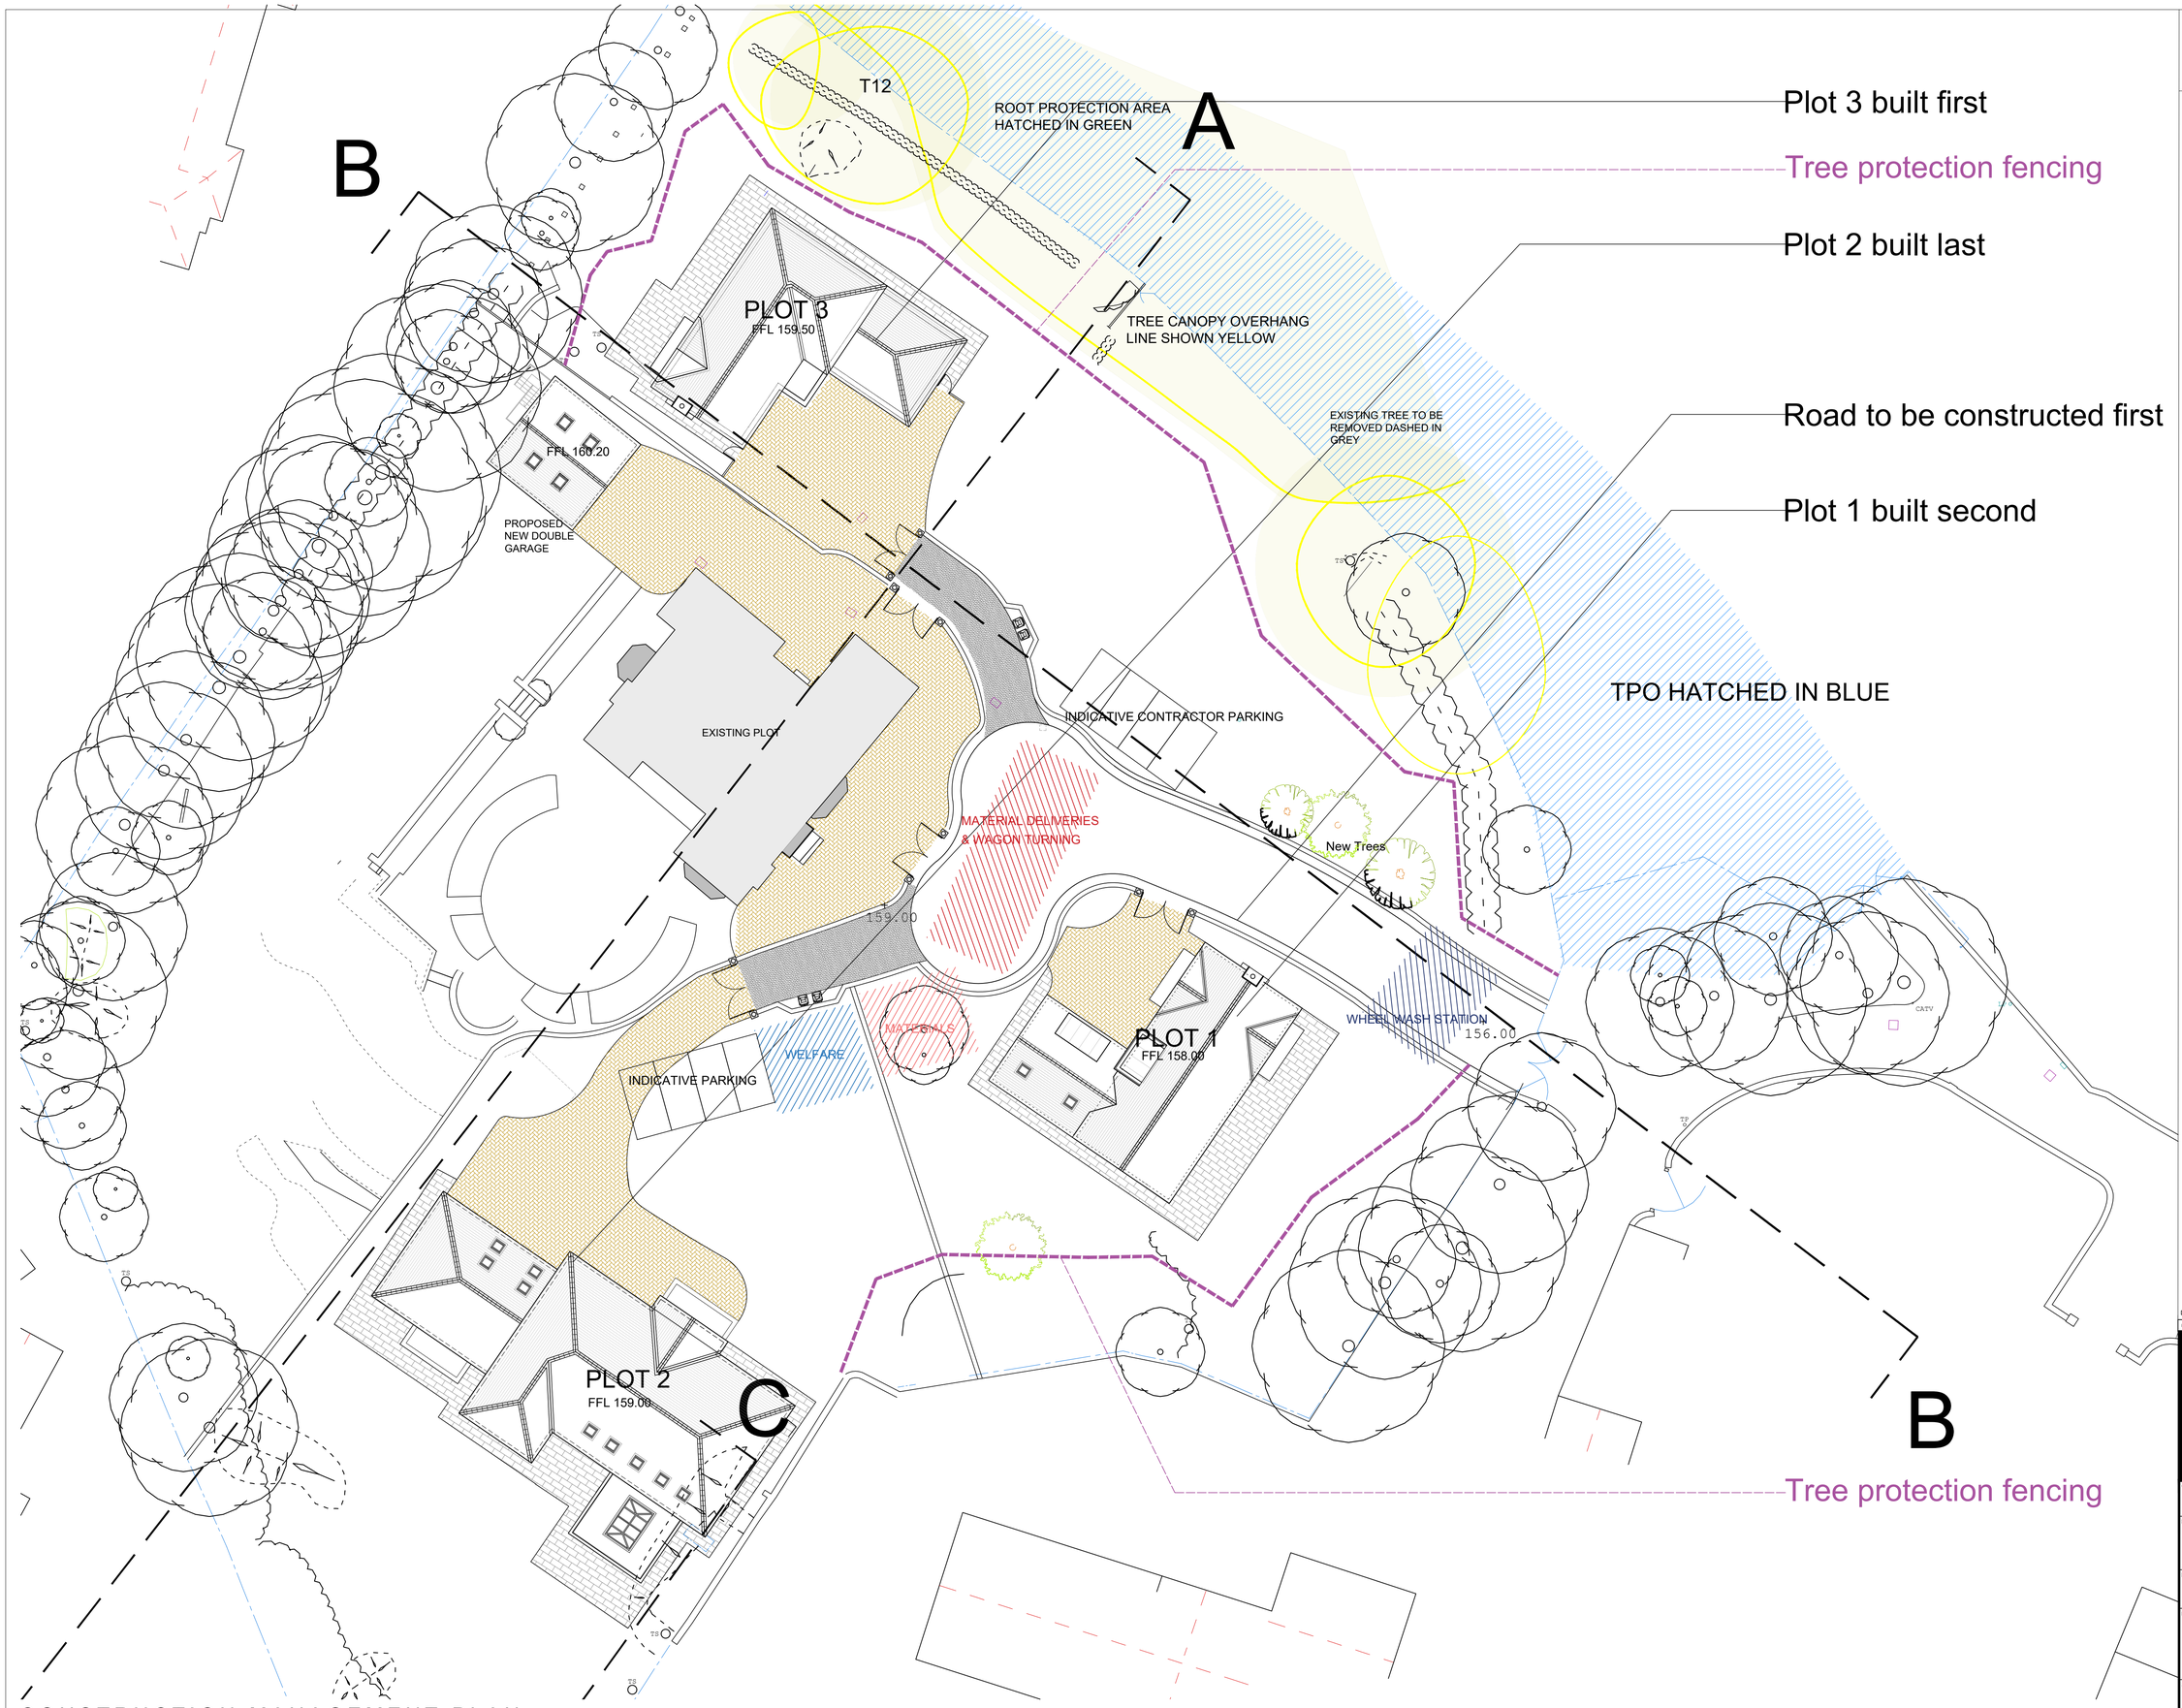


CONSTRUCTION MANAGEMENT PLAN

Only figured dimensions should be used.

Scaled dimensions should be checked with the Architect.

This drawing together with the design, is the property of the Architect and must not be reproduced without written permission

DO NOT SCALE OFF THIS DRAWING

rev	description	drwn	auth	date

ACUMEN
DESIGNERS & ARCHITECTS
acumenarchitects.co.uk 01484 546 000
Headrow House, Old Leeds Road, Huddersfield, HD1 1SG

Client
MR. M. MEEHAT

Project
REDEVELOPMENT OF
33 WOODSIDE LANE, HUDDERSFIELD

Project No	Drawing No	Rev
2355	(100)10	/

Description
PROPOSED CONSTRUCTION MANAGEMENT PLAN

Scale	Date Drawn	Drawn By	Authorised By
1:200@ A1	FEB'22	JF	JC

File: J:\data\Projects\ACTIVE\2022\2355-ARA\SD\WORKING\CAD\ARCHITECTURAL\DRAWINGS\2355 STP Revit Central_22JC3DDB6Z.rvt

Purpose of Issue
Planning ● Building Regs ○ Tender ○ Construction ○ Comment ○ Info ○