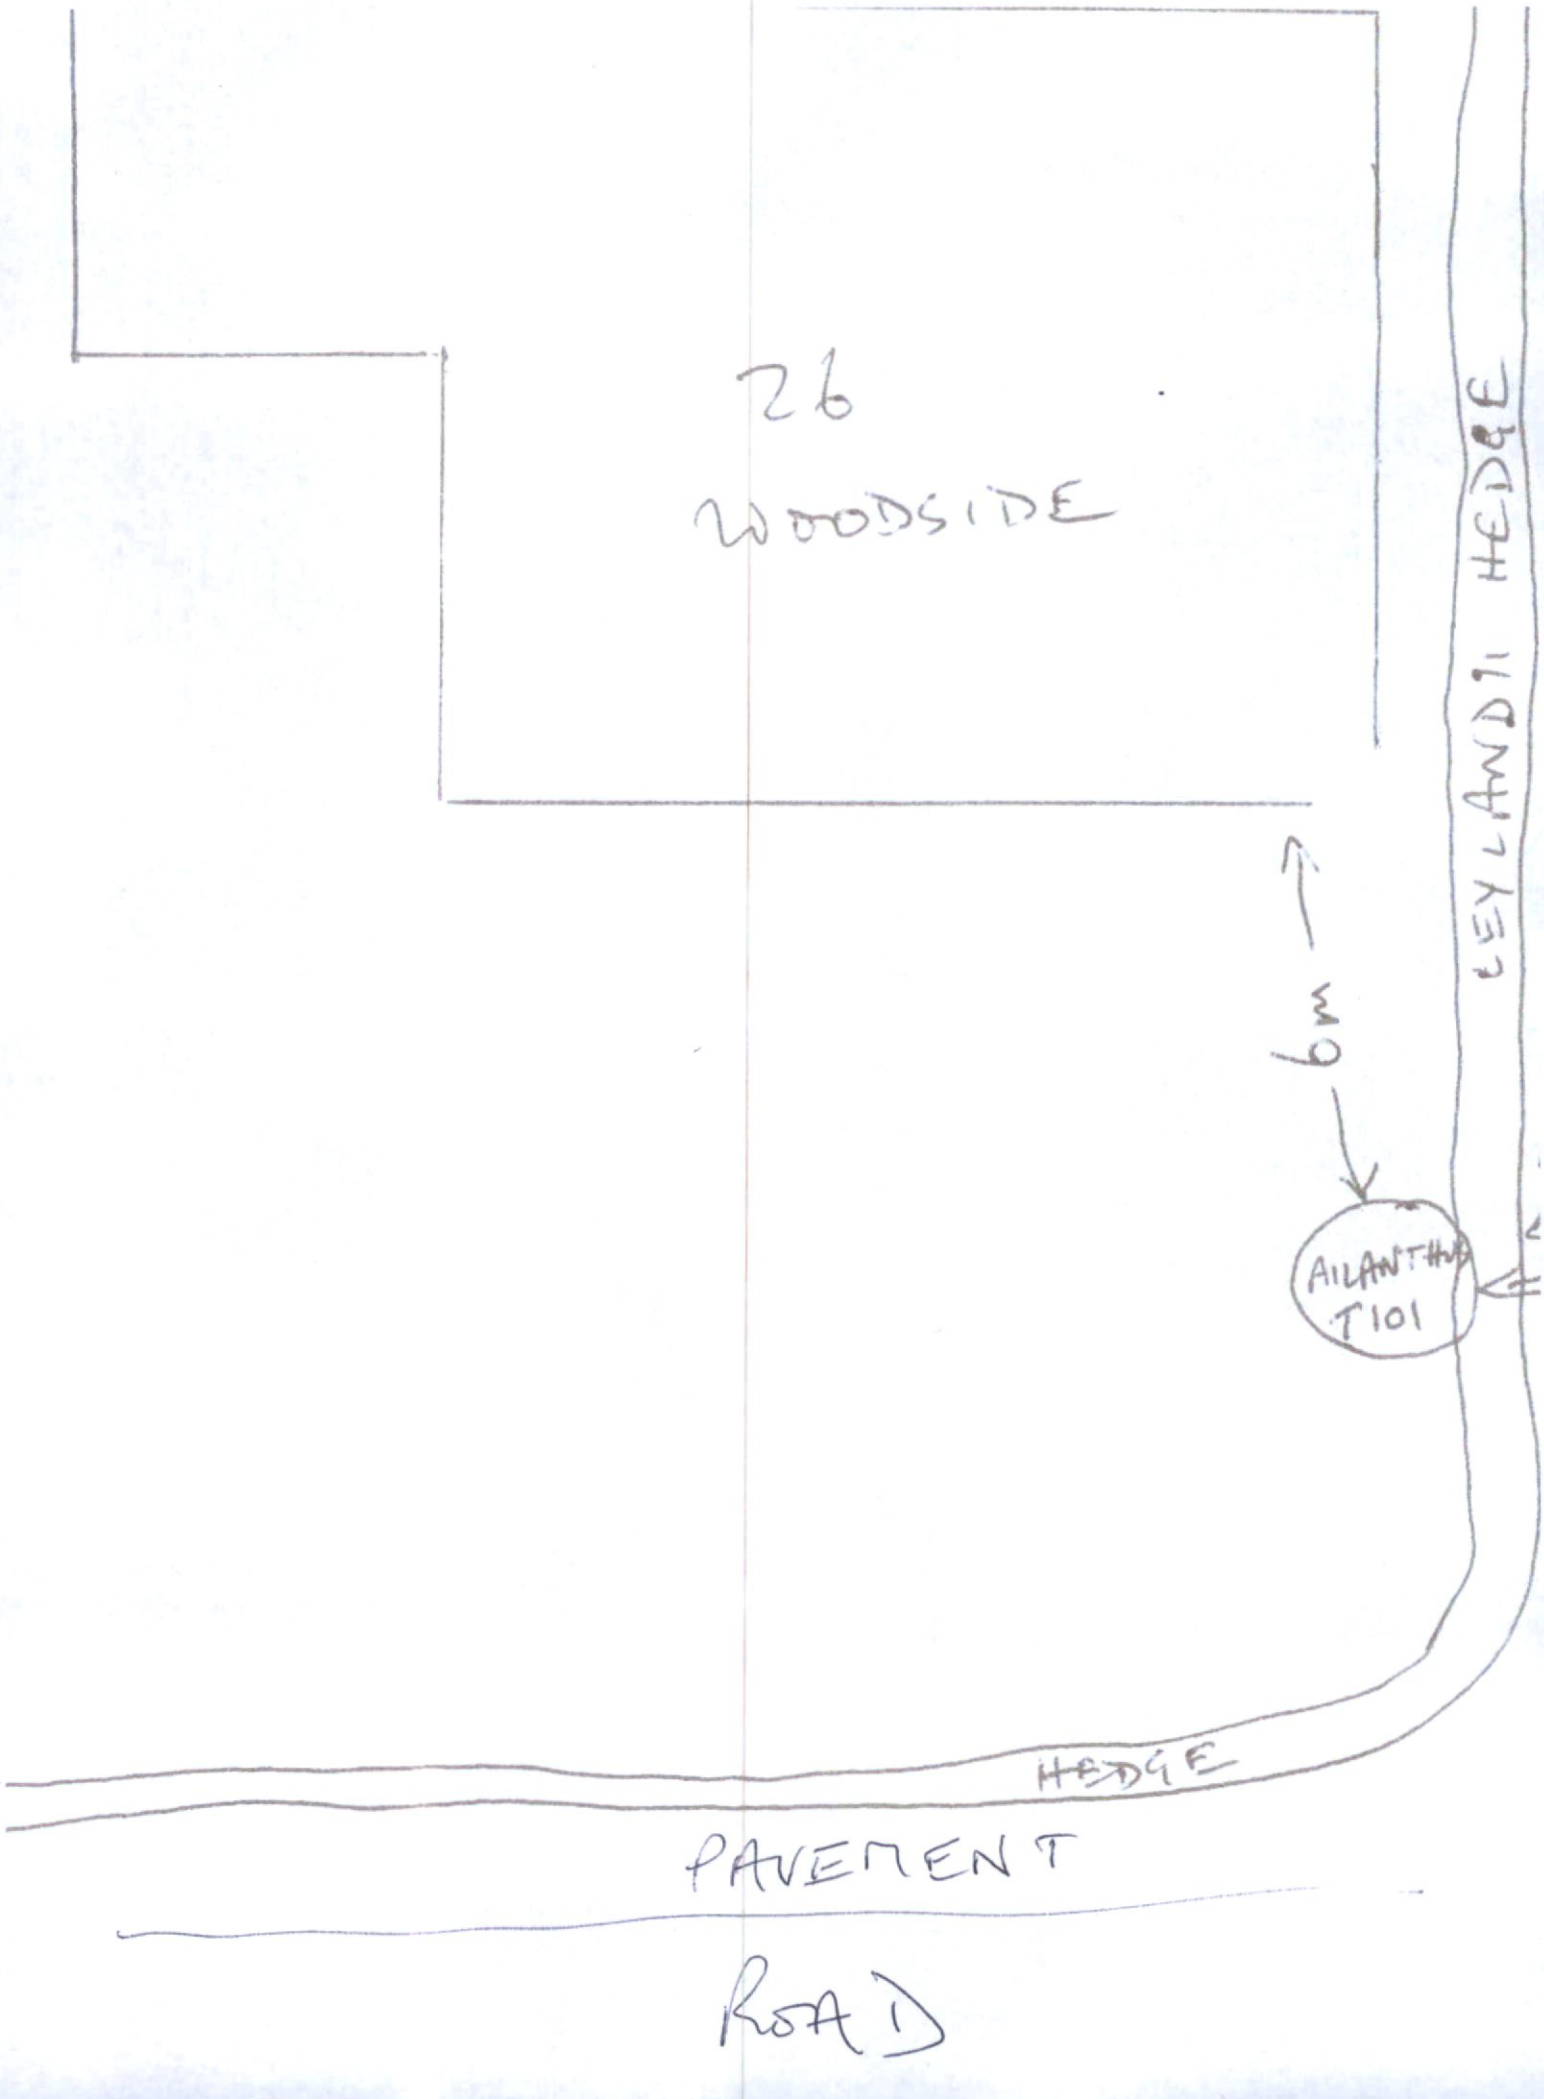
26
WOODSIDE
6m
LEYLANDII HEDGE
AILANTHUS
T101
HEDGE
PAVEMENT
ROAD