




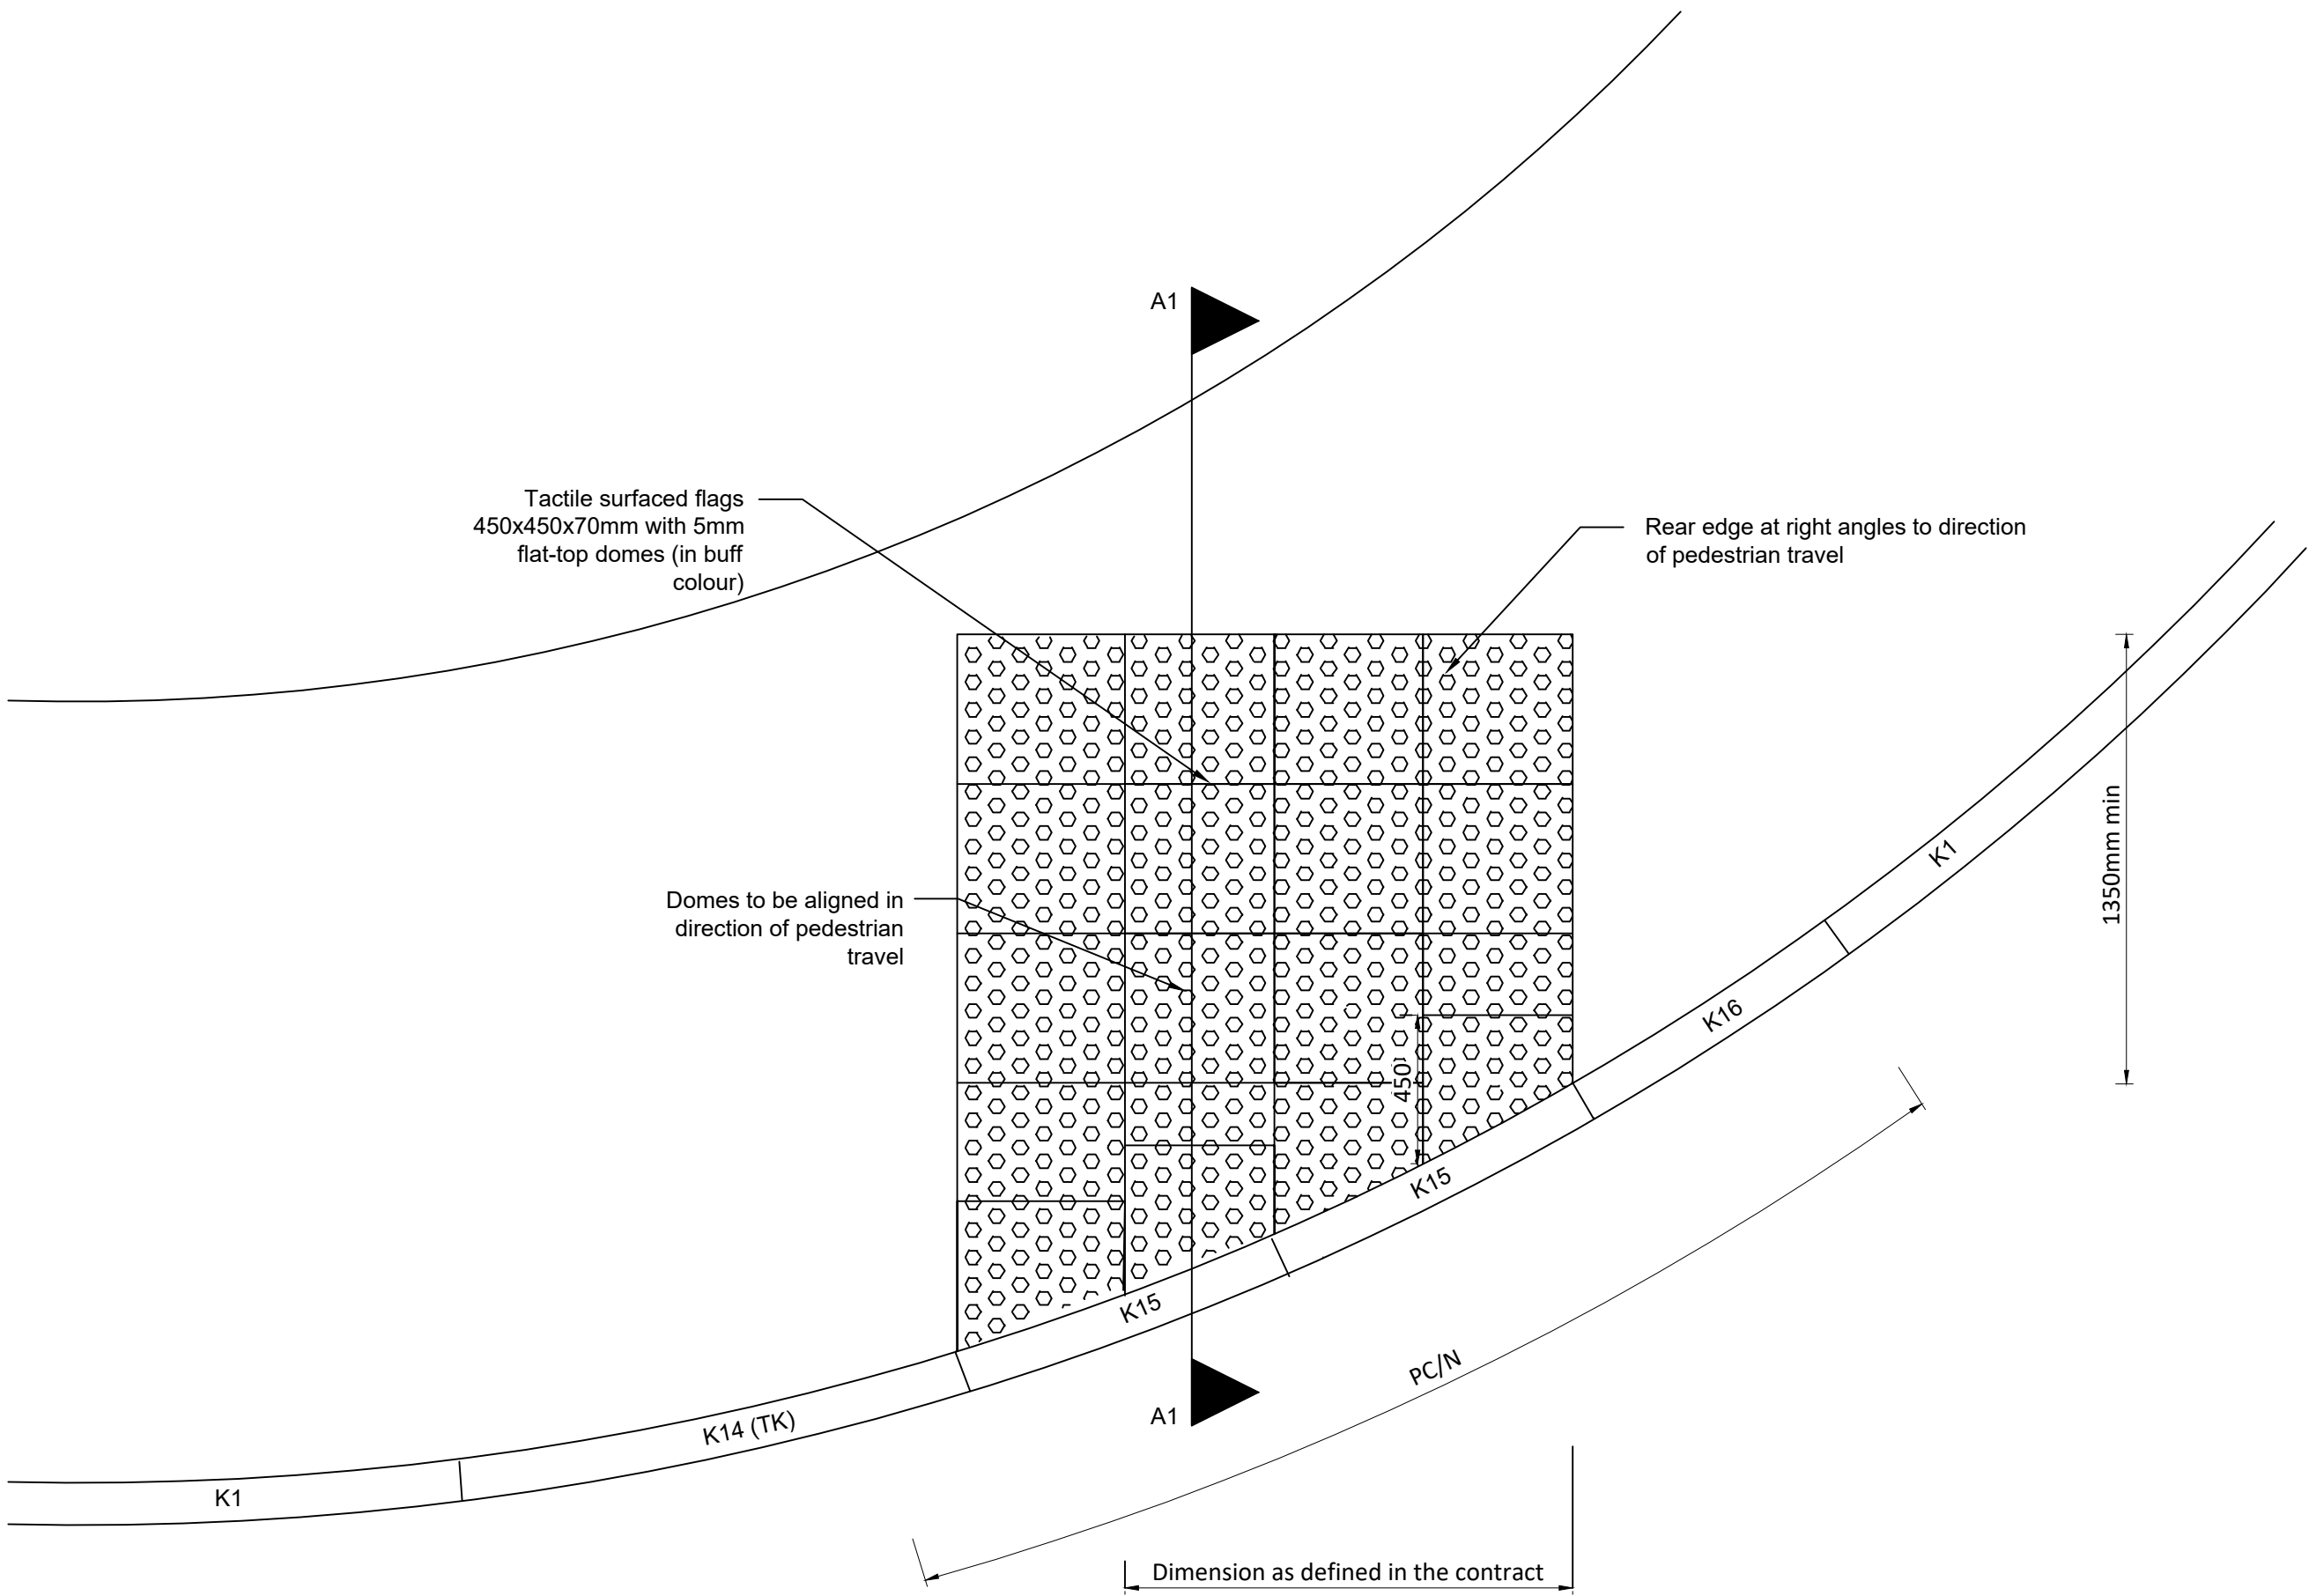

Detail C
Typical detail of tactile paving where crossing is sited on a radius
Scale 1:20

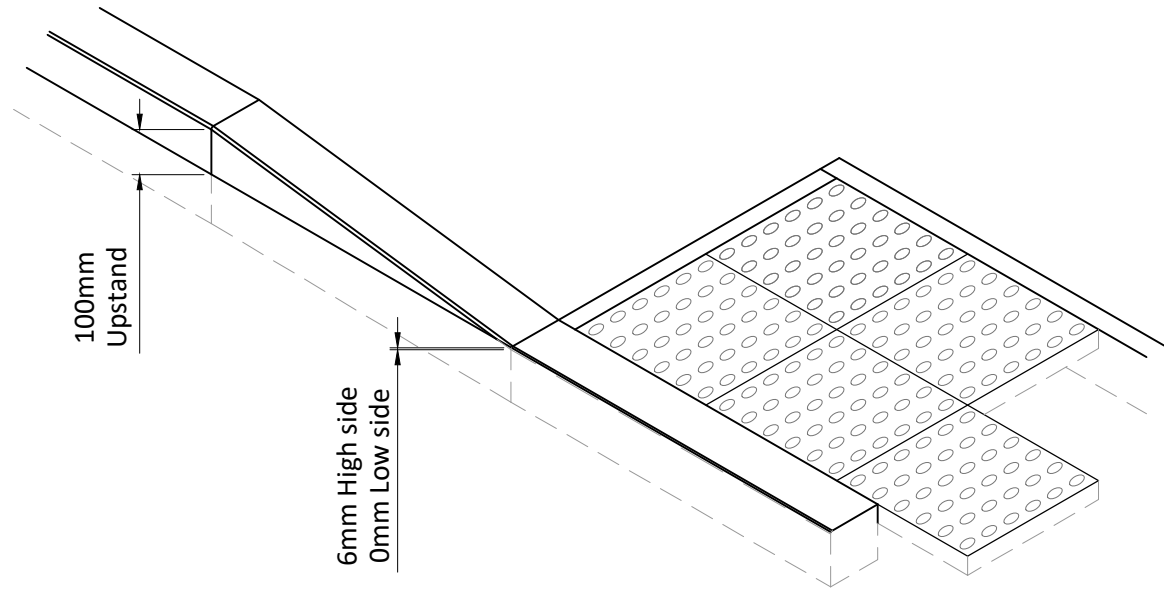

Detail Isometric Plan
NTS

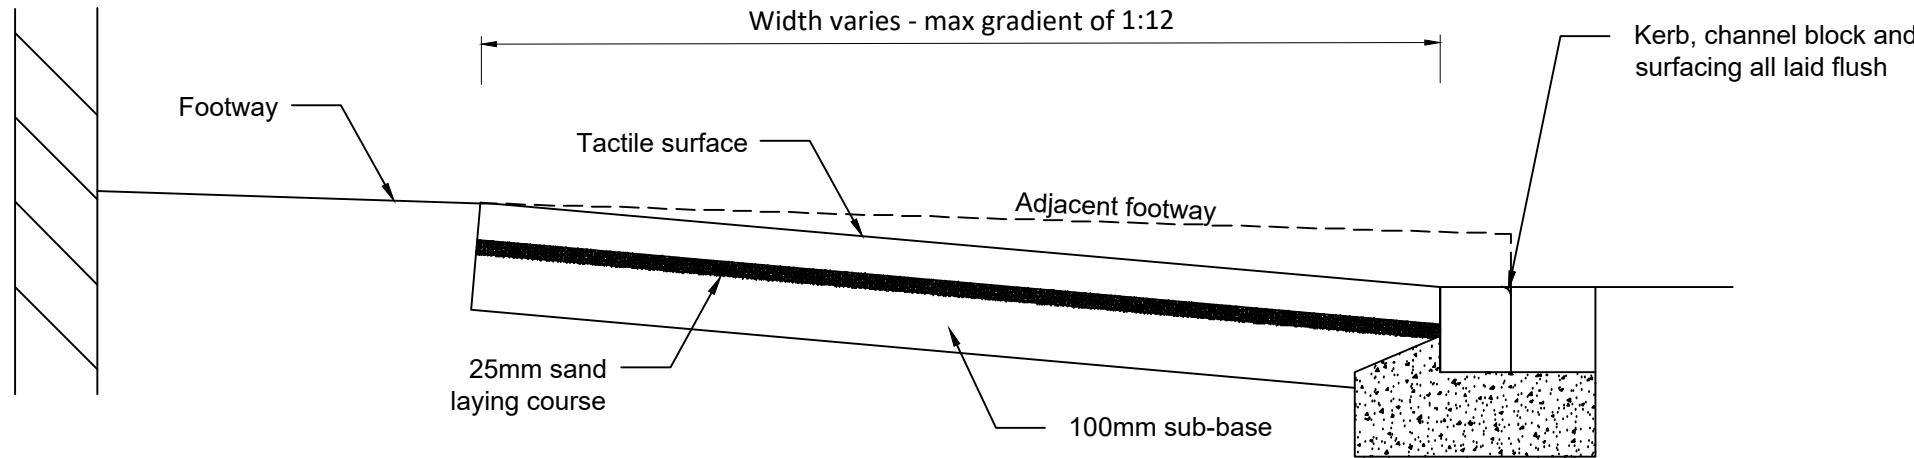

Section A1 - A1
Scale 1:20

Do Not Scale				
DESIGN REVIEW				
Design review by:	**	Checked by:	**	
Residual hazards:				
 Health, Safety & Environmental Notes 				
NOTES				
1. All details shown are in accordance with Kirklees Council Standard Detail Drawings (Highway Design Guide) 2019-20.				
Drawing subject to Kirklees Council Section 38 Approval				
22.04.24	Added section detail	ASe	AL	C2
19.02.24	Initial Issue	ASe	AL	C1
Date	Description	By	Chk	Rev
ADEPT CIVIL AND STRUCTURAL CONSULTING ENGINEERS Web: www.adeptsce.com Email: inbox@adeptsce.com Tel: 0113 239 4518 (Leeds) Tel: 0161 974 3620 (Manchester) Originating Office 1912 Mills, Sunny Bank Mills, Farsley, Leeds, LS28 5UJ				
Project				
Newsome Road, Huddersfield				
Title				
S38 Highway Details Sheet 2				
Client				
Urban Group				
Scale @ A1 1:20	Initial author ASe	Initial checker AL	Approver RP	Initial Date FEB 24
Status A	Purpose Construction			Adopt Ref 24.21001
Project Number: Originator: Volume: Level: Type: Role: Org: No.				
24.21001-ACE-00-XX-DR-C-2081				
Rev. C2				