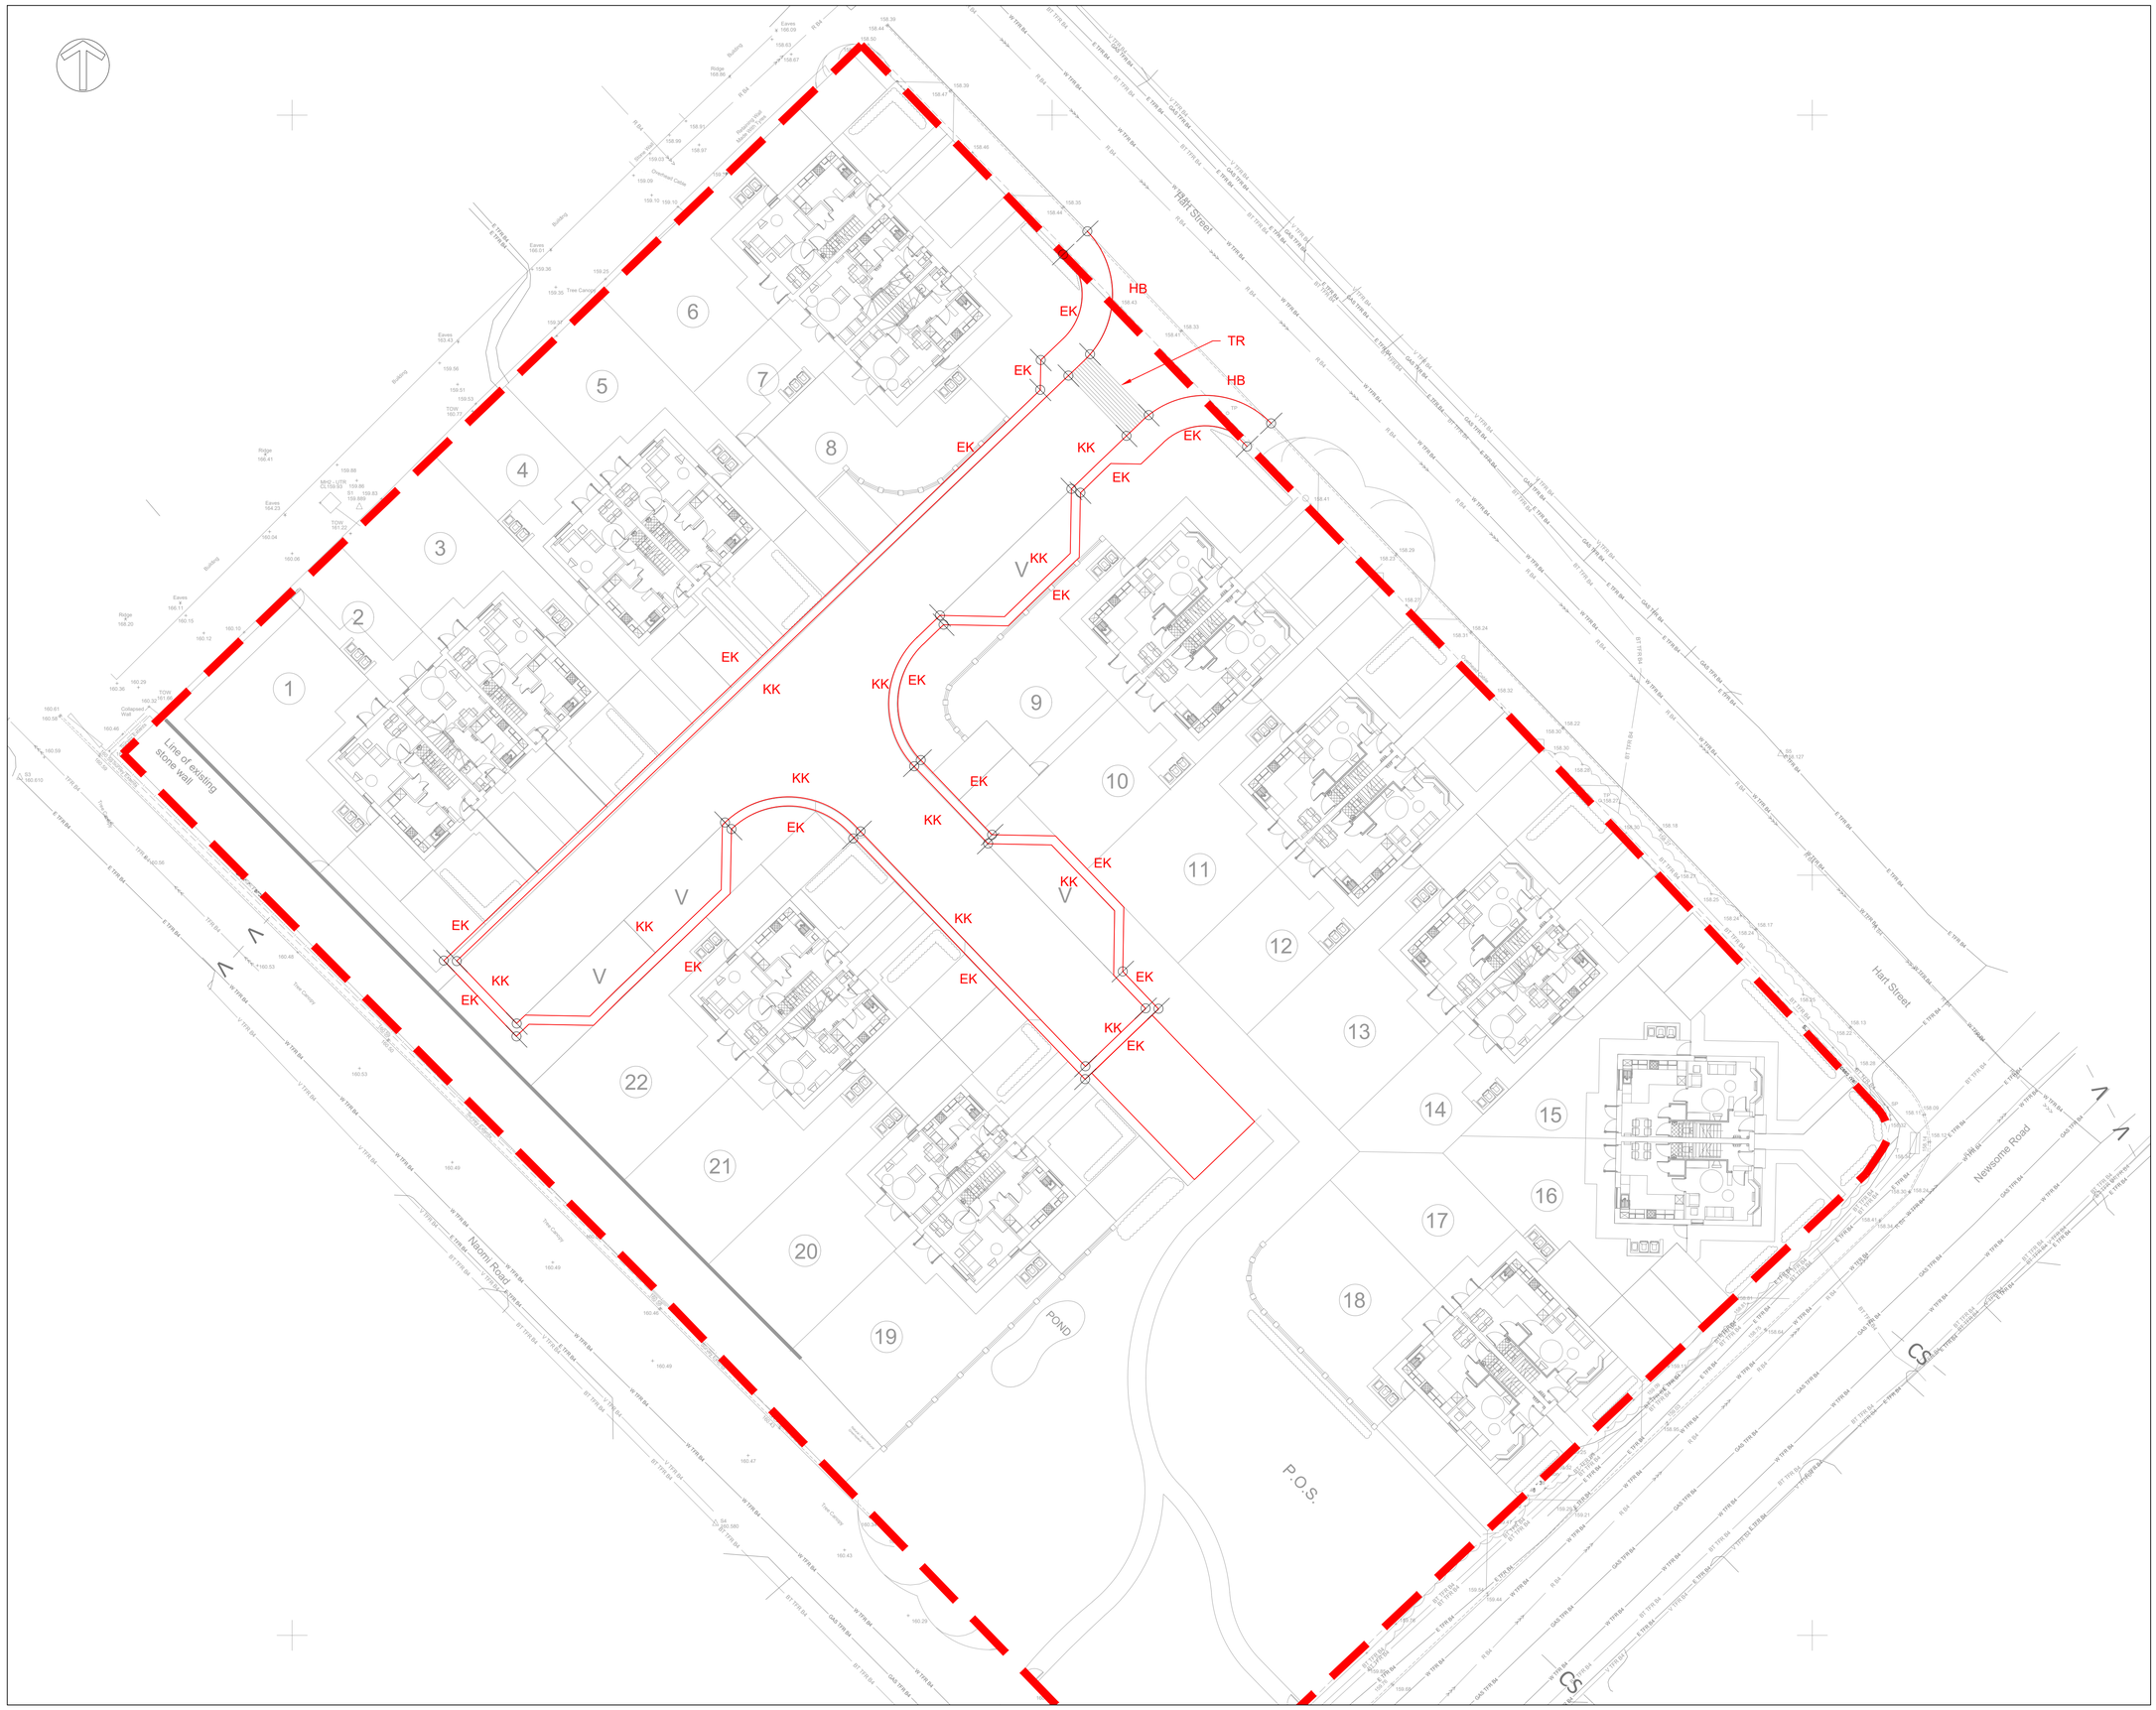


Do Not Scale

DESIGN REVIEW

Design review by:	**	Checked by:	**

Residual hazards:

⚠ Health, Safety & Environmental Notes ⚠

NOTES

Drawing Ref:

Architectural Master Plan File
- ***

Topographical Survey File
- ***

Key:

Kerbs

HB = 125x225 Half Batter Kerb (HB2)
100mm Upstand

EK = 50x150mm Edging Kerb (Flat Top)
0mm Upstand

TR = Transition Ramp
Refer to DWG 2082

KK = Key Kerb
Refer to DWG 2082

= Site Boundary

Date	Description	By	Chk	Rev
14.02.22	Initial Issue	JZG	AL	P1

ADEPT
CIVIL AND STRUCTURAL CONSULTING ENGINEERS

Web: www.adeptcsce.com
Email: inbox@adeptcsce.com
Tel: 0113 239 4518 (Leeds)
Tel: 0161 974 3620 (Manchester)

Originating Office
1912 Mills, Sunny Bank Mills,
Farsley, Leeds, LS28 5UJ

Project
Newsome Road, Huddersfield

Title
S38 Kerbing Layout

Client
Urban Group

Scale @ A1	Initial author	Initial checker	Approver	Initial Date
1:250	JZG	AL	RP	02.22

Status	Purpose	Adept Ref
S2	Preliminary	24.21001

Project Number	Originator	Volume	Level	Type	Role	Drg. No.	Rev.
24.21001-ACE-00-XX-DR-C-2020							P1