
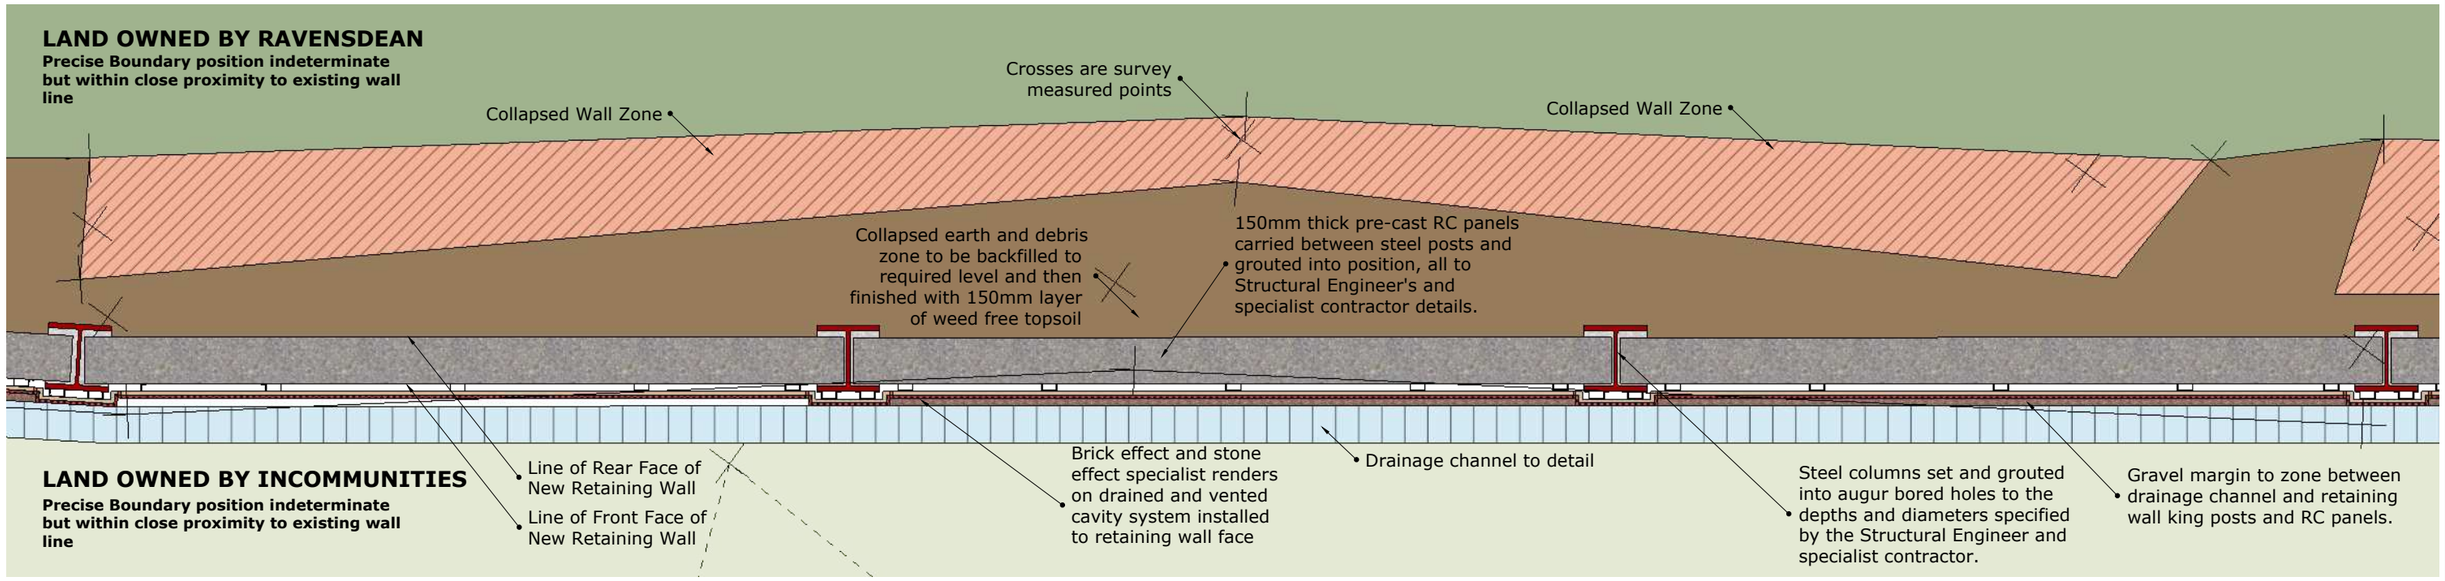


RETAINING WALL GENERAL ARRANGEMENT (PART)
1:20 SCALE @ A3

2500 C/C TBC

0.1 0.2 0.4 0.6 0.8 1.0 1.6
M: SCALE 1:20 AT A3 PAPER SIZE

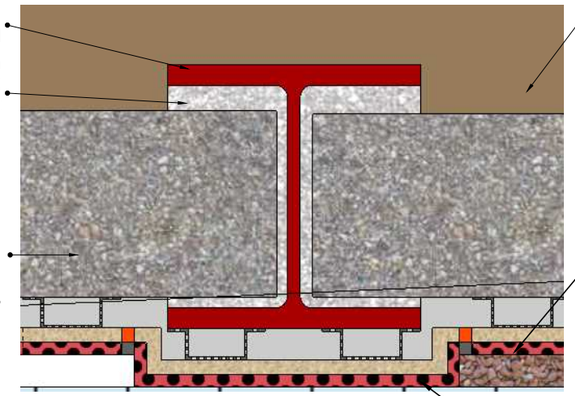

GENERAL DETAIL AT POST 1:5 @ A3

50 100 200 300 400
MM: SCALE 1:5 AT A3 PAPER SIZE

DRAWING STATUS: FULL PLANNING & LBC APPLICATIONS

CLIENT: INCOMMUNITIES LIMITED

PROJECT: REMEDIAL WORKS TO EXISTING BOUNDARY WALL

LOCATION: TRAFFORD HOUSE, 11 HALIFAX RD, HUDDERSFIELD

DRAWING: PROPOSED RETAINING WALL GENERAL DETAILS

NOTES: PLANNING & LISTED BUILDING CONSENT APPLICATIONS

This drawing is the copyright of Stephen F Walker and shall not be copied or otherwise distributed in whole or part by any media means by anyone other than those who are authorised to use it solely for this project.

This drawing shall not be used out of the context or the purpose for which it was intended as it has been specifically prepared to show designs, details and specifications which relate only to the project concerned and which may be unsuitable for use out of context.

No design or detail information is to be inferred or assumed from this drawing or others to which it relates. If in doubt about dimensions or information, please ask.

All works are to be executed in accordance with the Planning Permission and conditions, the Building Regulations, the CDM Regulations 2015, all applicable Health and Safety Legislation, all applicable British Standards and good construction practice.

Revisions:
A 11/02/2022:SFW: Specialist render effect brick/stone finishing system amended, now to be installed on drained and vented cavity arrangement. Many details amended and new details, arrangements, notes ands dimensions added.

Stephen F Walker
BA, Dipl Arch, AaPS, SIIRSM, RIBA
Chartered Architect • Principal Designer • Property, Planning & HSEQ Consultant

ARCHITECTURAL SERVICES • CDM PRINCIPAL DESIGNER SERVICES • CDM/H&S CONSULTANCY
PROPERTY & DEVELOPMENT CONSULTANCY • PROJECT MANAGEMENT • INTERIOR DESIGN
MEASURED AND CONDITION SURVEYING • PARTY WALL & BOUNDARY SURVEYING

9, THE COURT, ASHFIELD ROAD, SHIPLEY, WEST YORKSHIRE, BD18 4LF
T:01274 891665 M:07912 294909 E: steve@sfwproperty.com W: www.sfwproperty.com

Design Safety Environment

21-3196-04	Rev: A	Scale 1:5 & 1:20 @ A3	By: SFW 12/21