General Notes

THIS DRAWING HAS BEEN PREPARED FROM INFORMATION SUPPLIED BY OTHERS AND SOME HAND MEASURED SURVEY INFORMATION AND IS FOR INFORMATION PURPOSES ONLY. DO NOT SCALE FROM DRAWING, USE FIGURED DIMENSIONS ONLY.
ALL DIMENSIONS MUST BE CHECKED AND VERIFIED ON SITE PRIOR TO COMMENCEMENT OF WORK AND BAMFORD ARCHITECTURAL LTD. TO BE NOTIFIED OF ANY DISCREPANCIES.

0 1 2 3 4

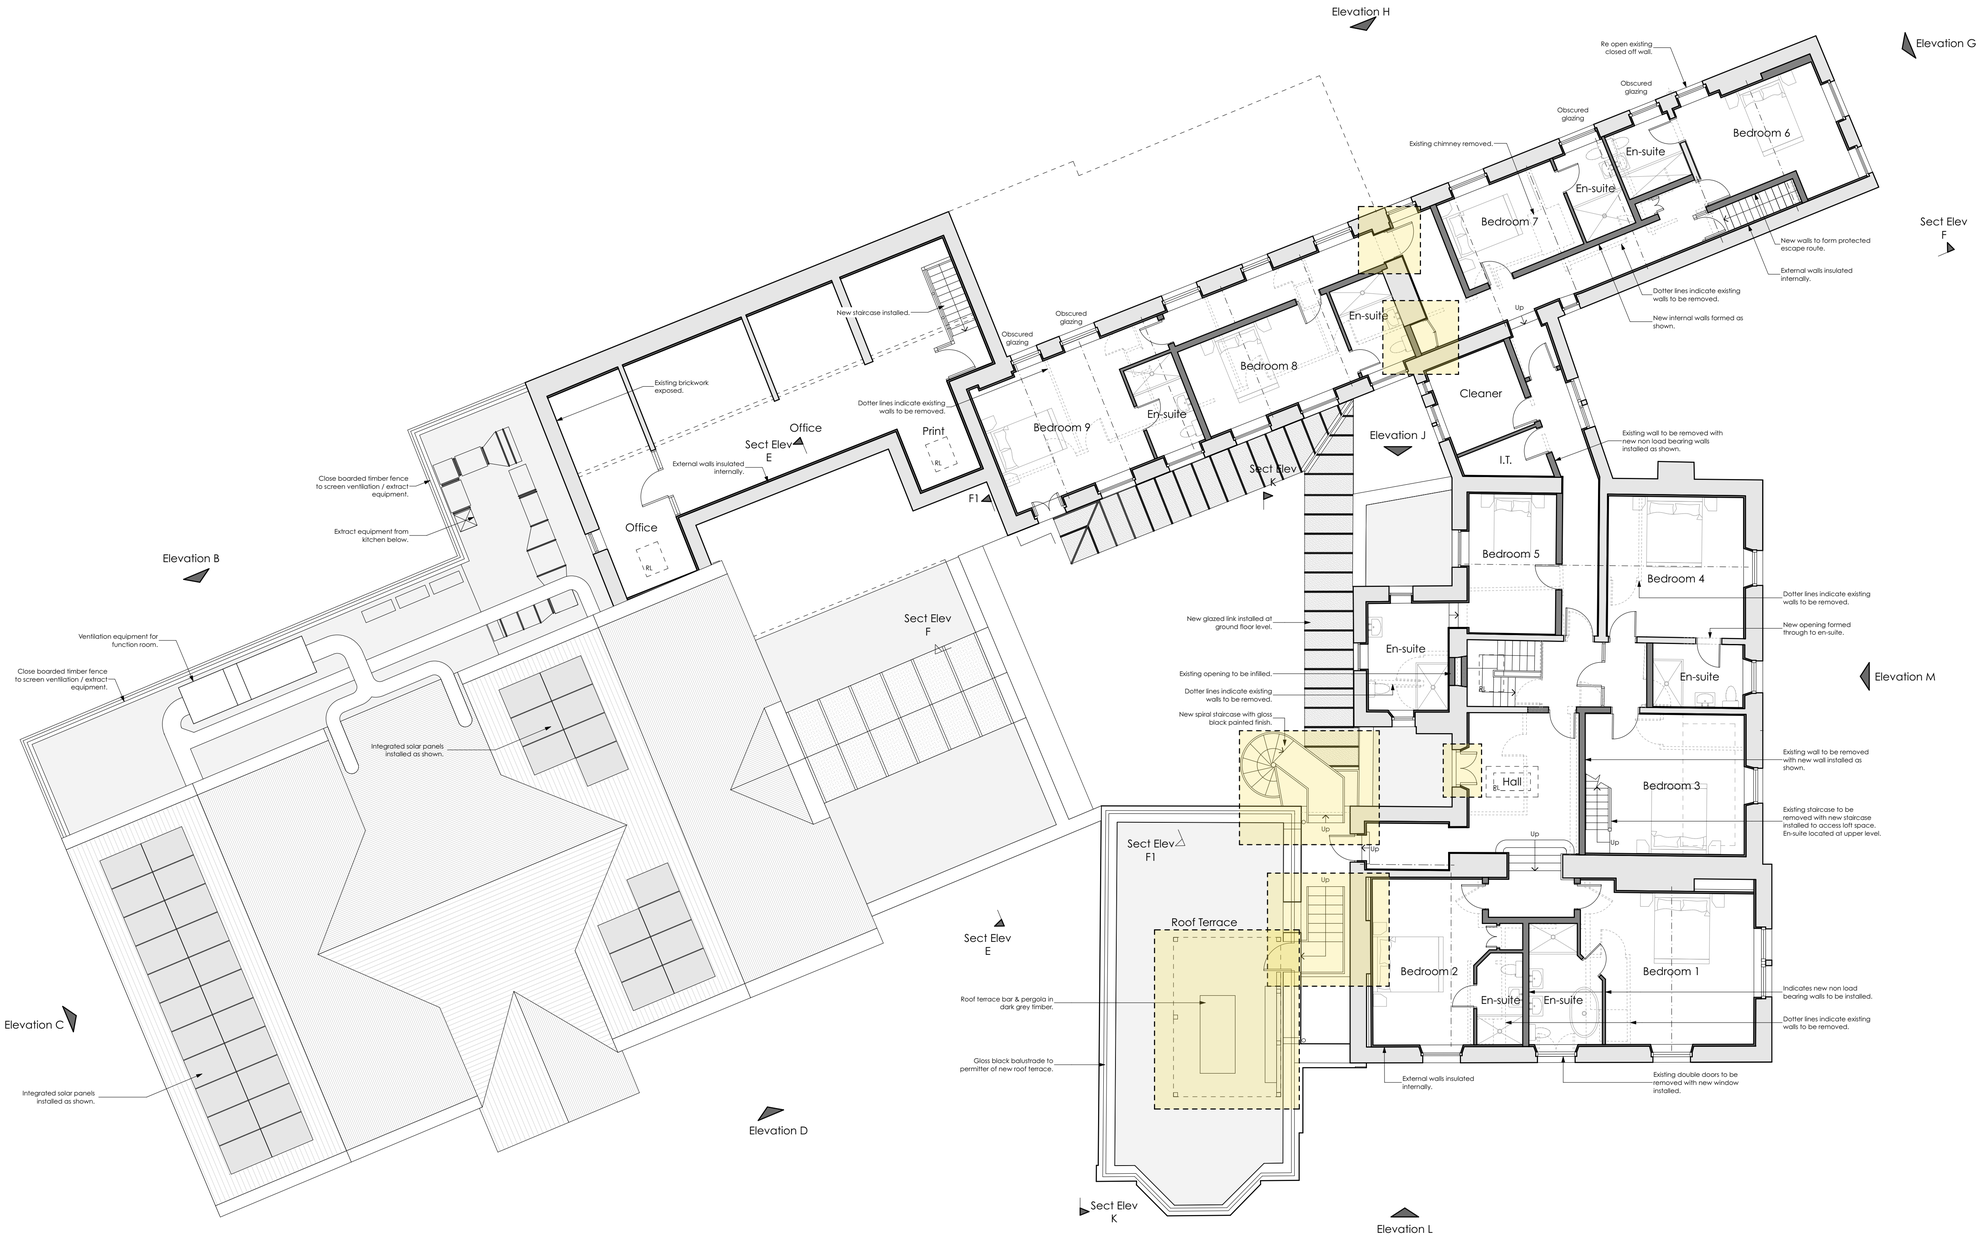

First Floor 1:100

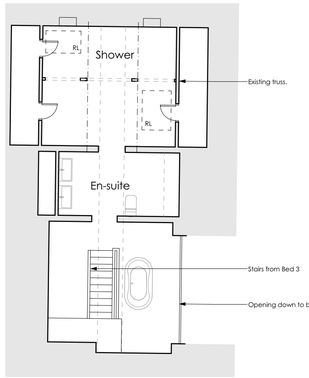

Second Floor 1:100

Revision	Description	Issued	Checked	Date
E	Updated for new application.	AB		02/02/2021
D	Plant screening amended.	AB		28/03/2018
C	Extract details updated. Scale bar added.	AB		05/01/2018
B	Extract / ventilation information added for function room.	AB		03/01/2018
A	Notes added, elevation / section references added. Second floor level added.	AB		07/12/2017

Client:
Bankgate

Project:
Fieldhead,
Lidget Street,
Lindley.

Drawing:
Proposed First & Second Floor Plans - Listed Building Consent

Drawing Status:

Listed Building Consent

Date:	Scale @ A1:	Drawn by:
Nov 17	1:100	AB
Project No:	**Drawing No:**	**Revision:**
056	(0-) 02	E

BA Bamford Architectural Ltd.

07725022034
enquiry@bamfordarchitectural.co.uk
bamfordarchitectural.co.uk