




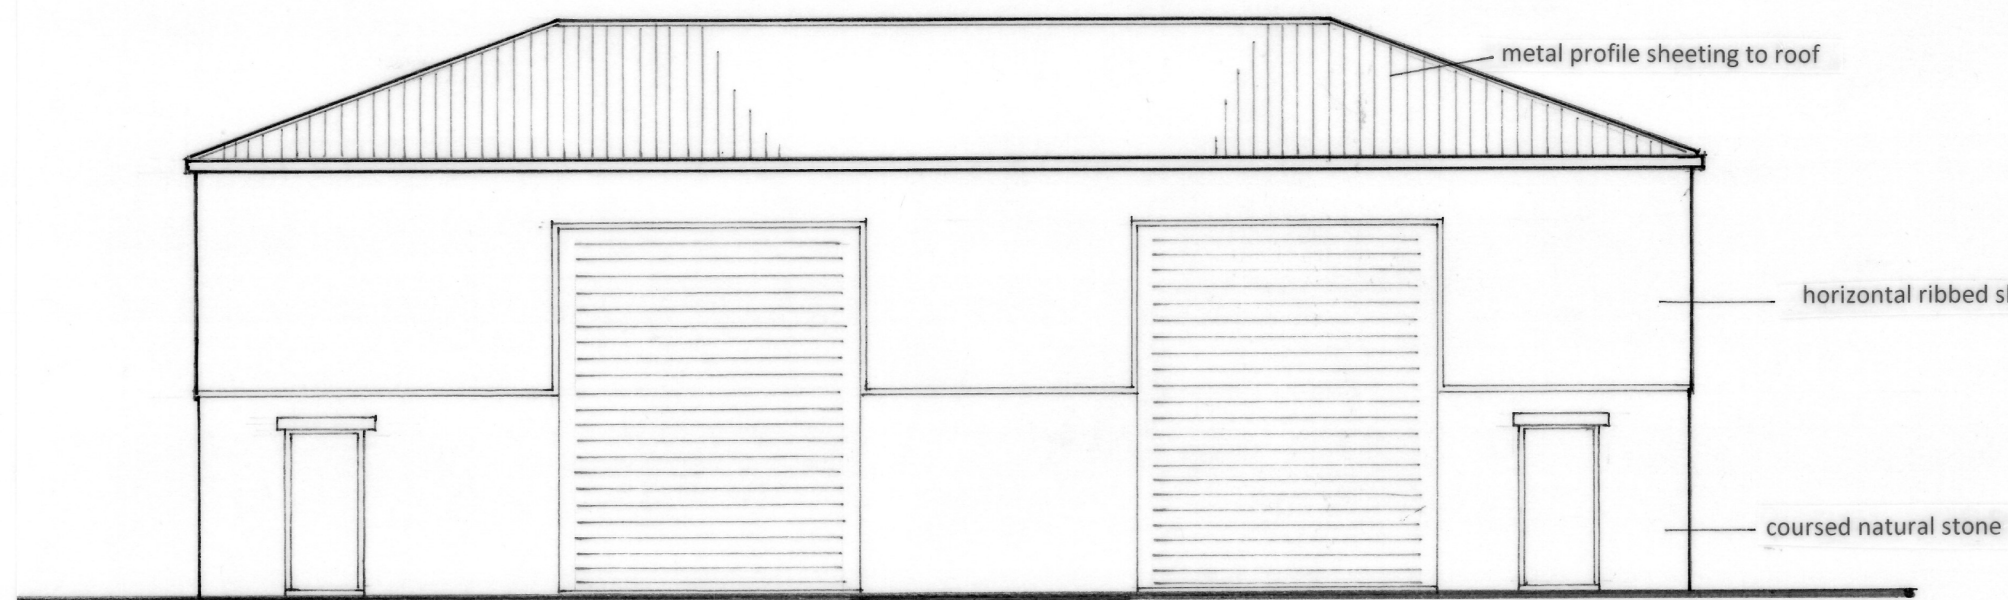


North Elevation

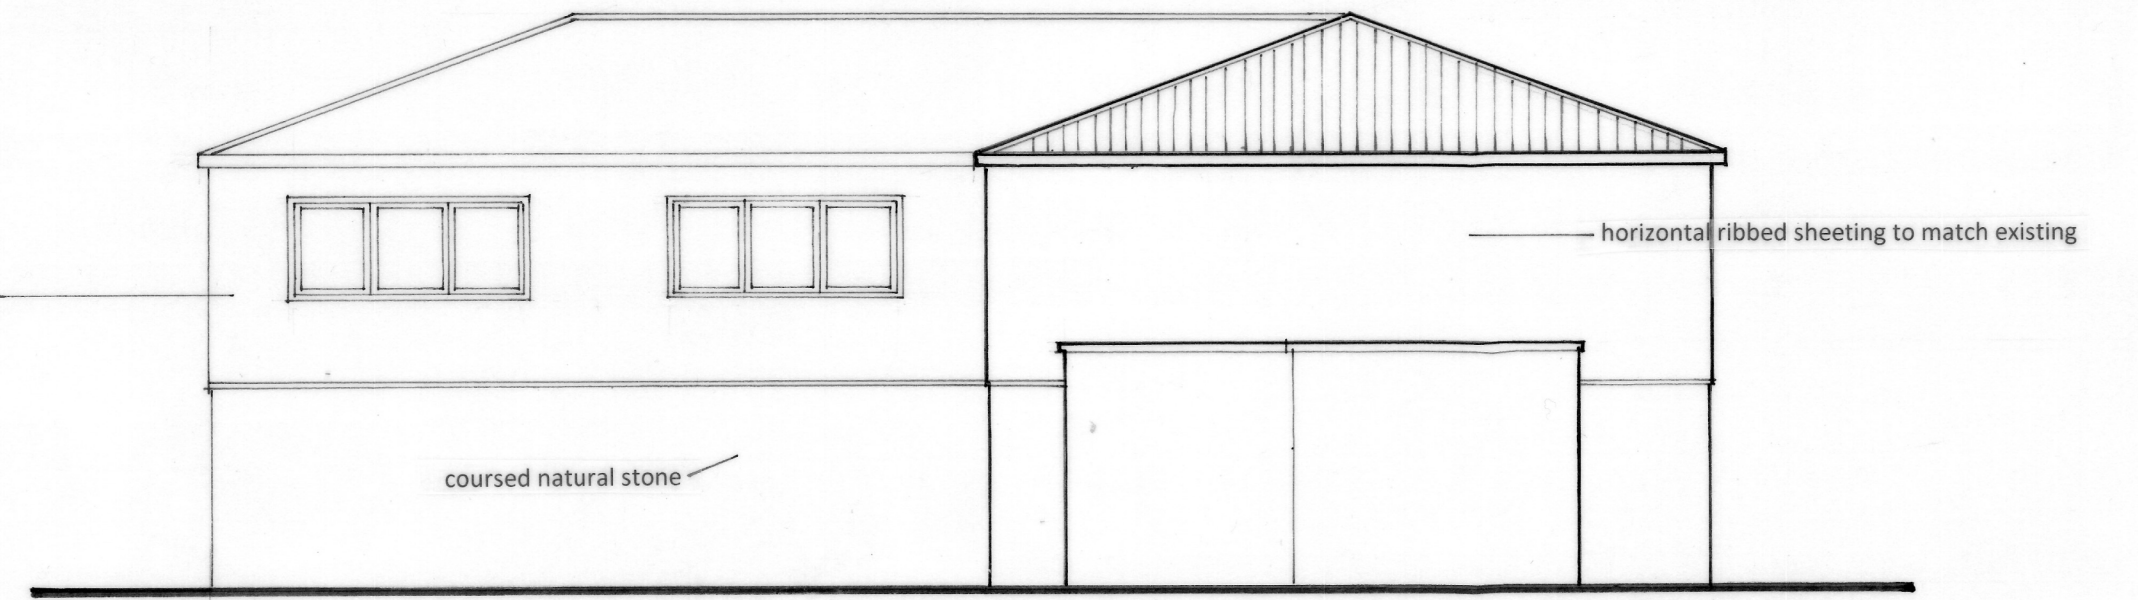


South Elevation

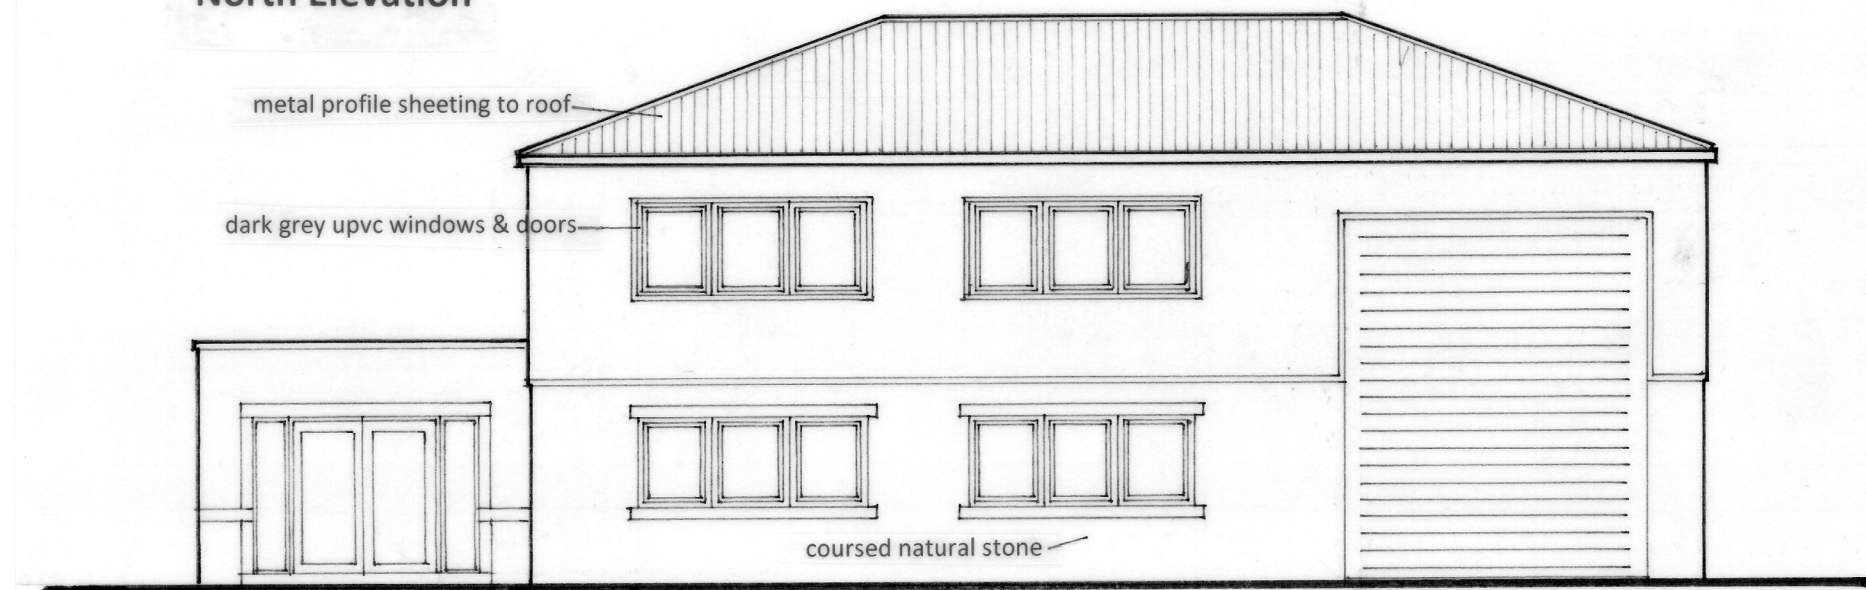


East Elevation

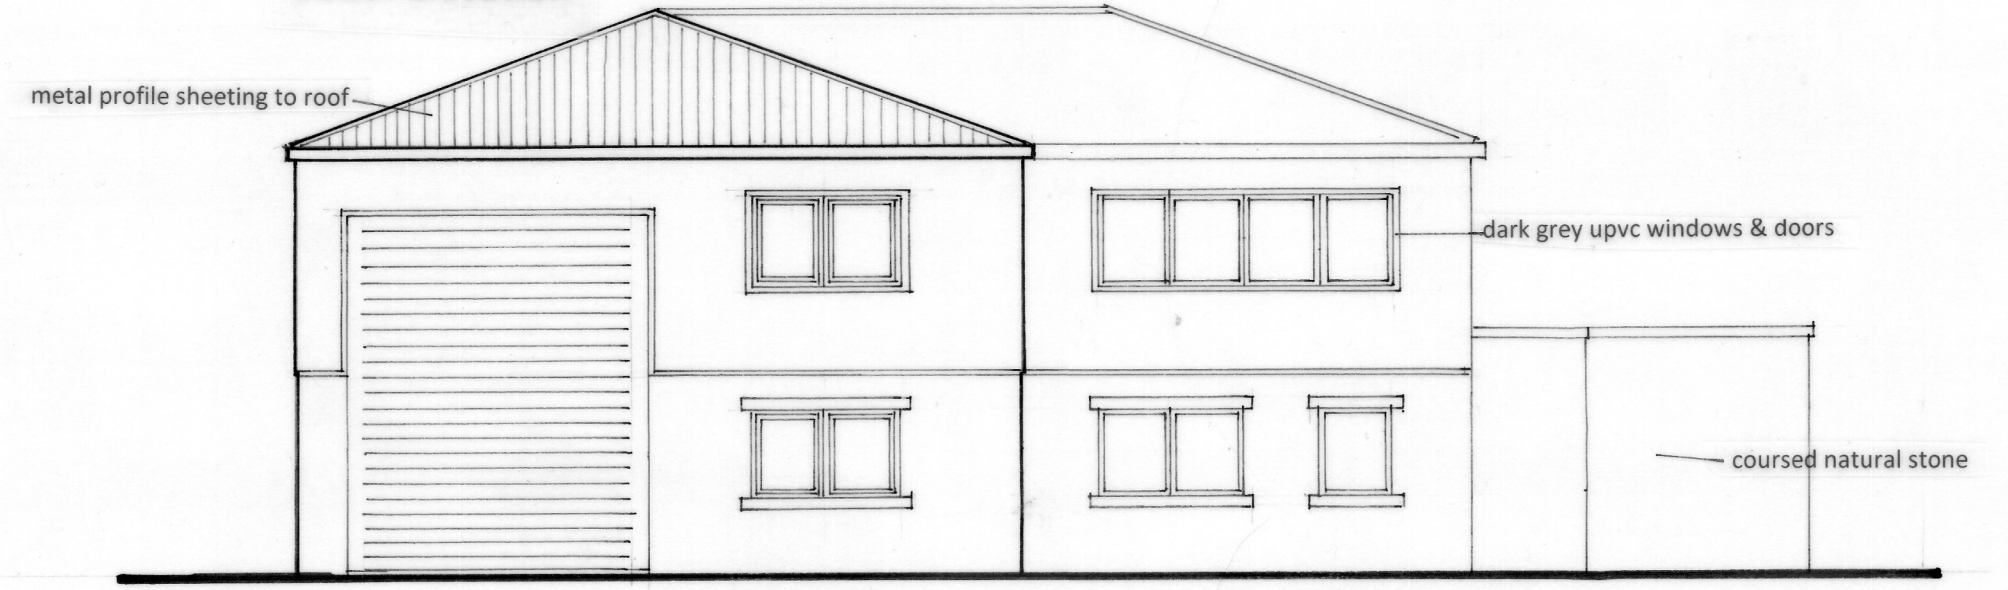

West Elevation

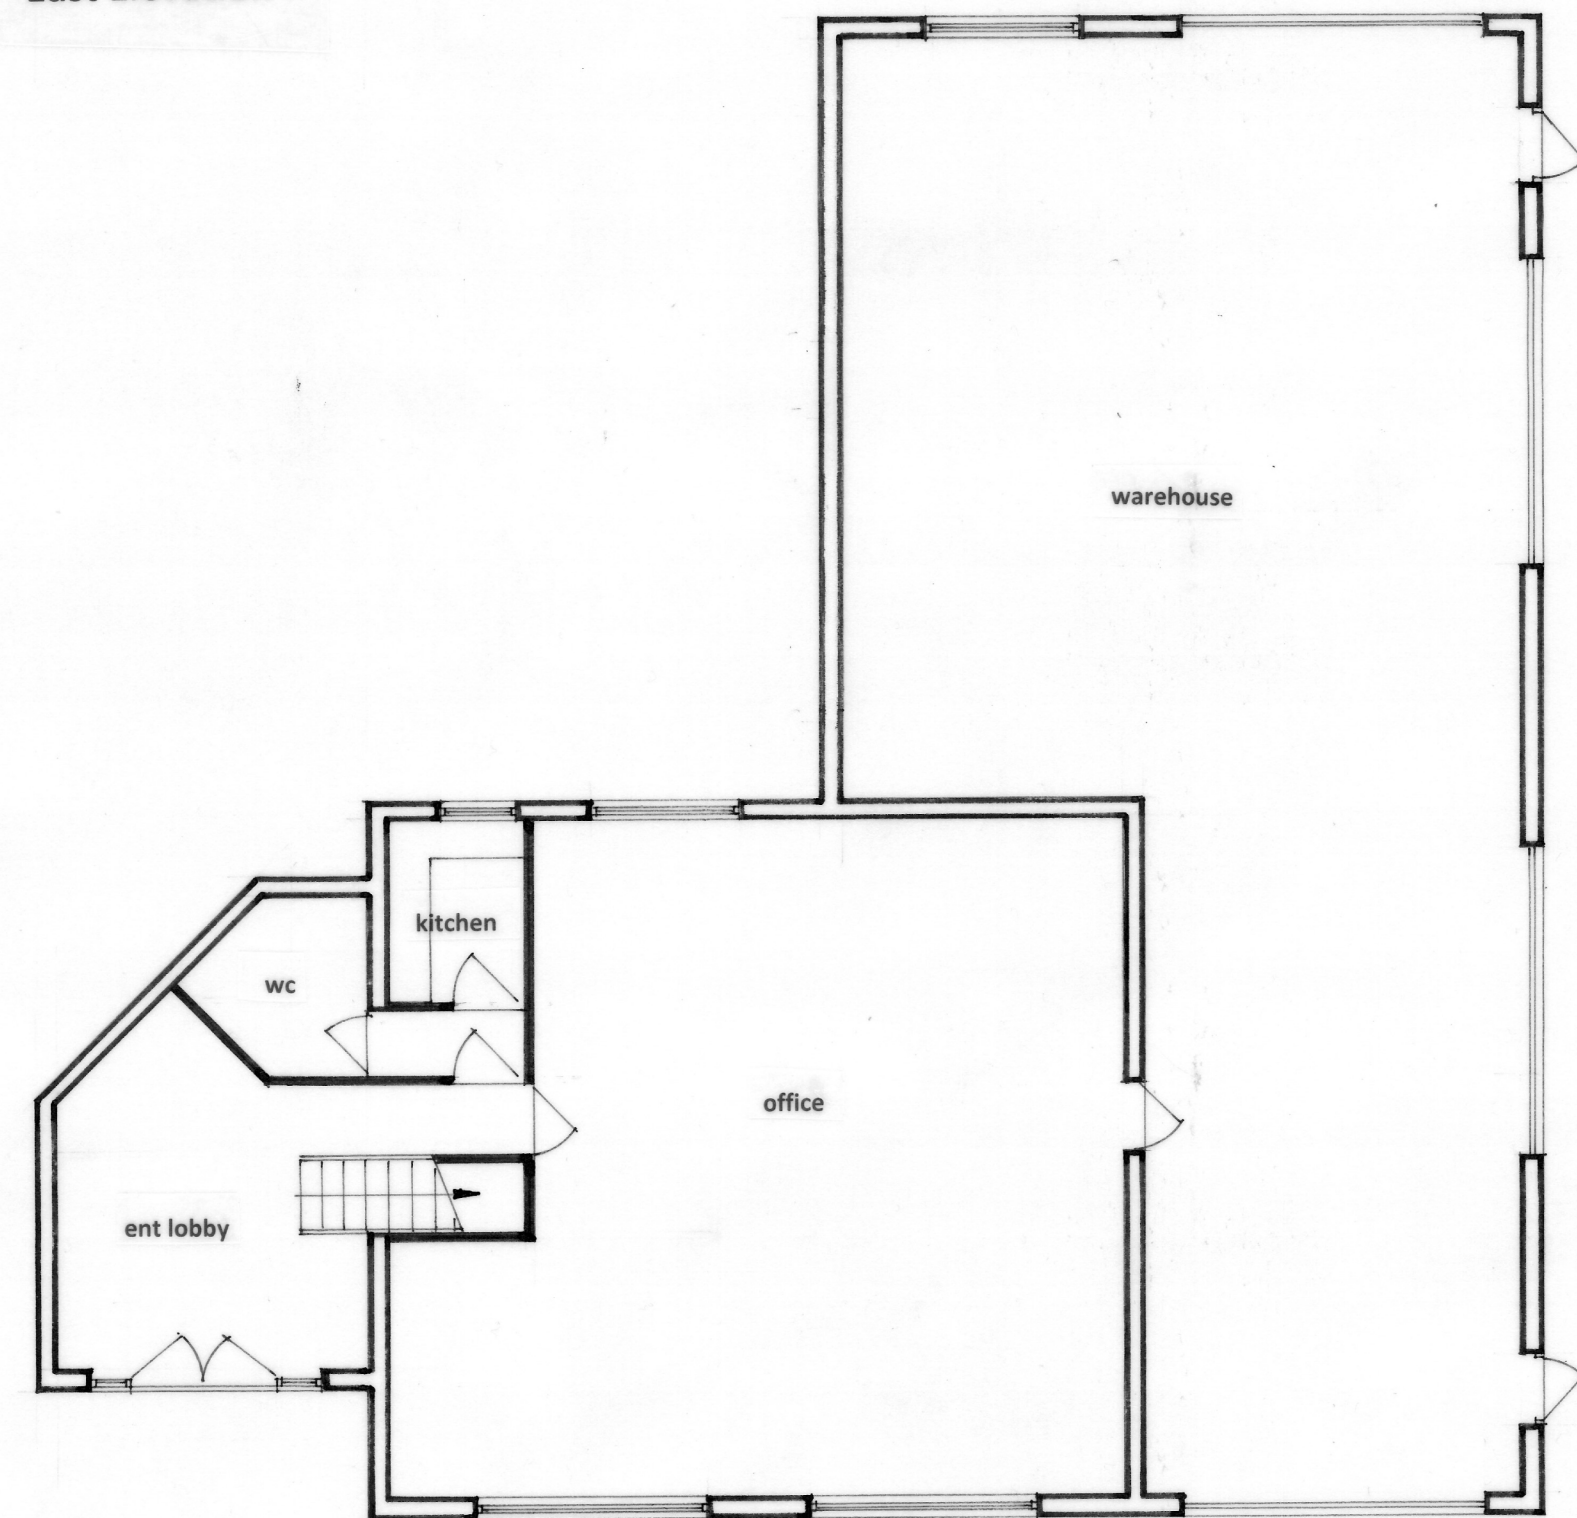

Ground Floor Plan

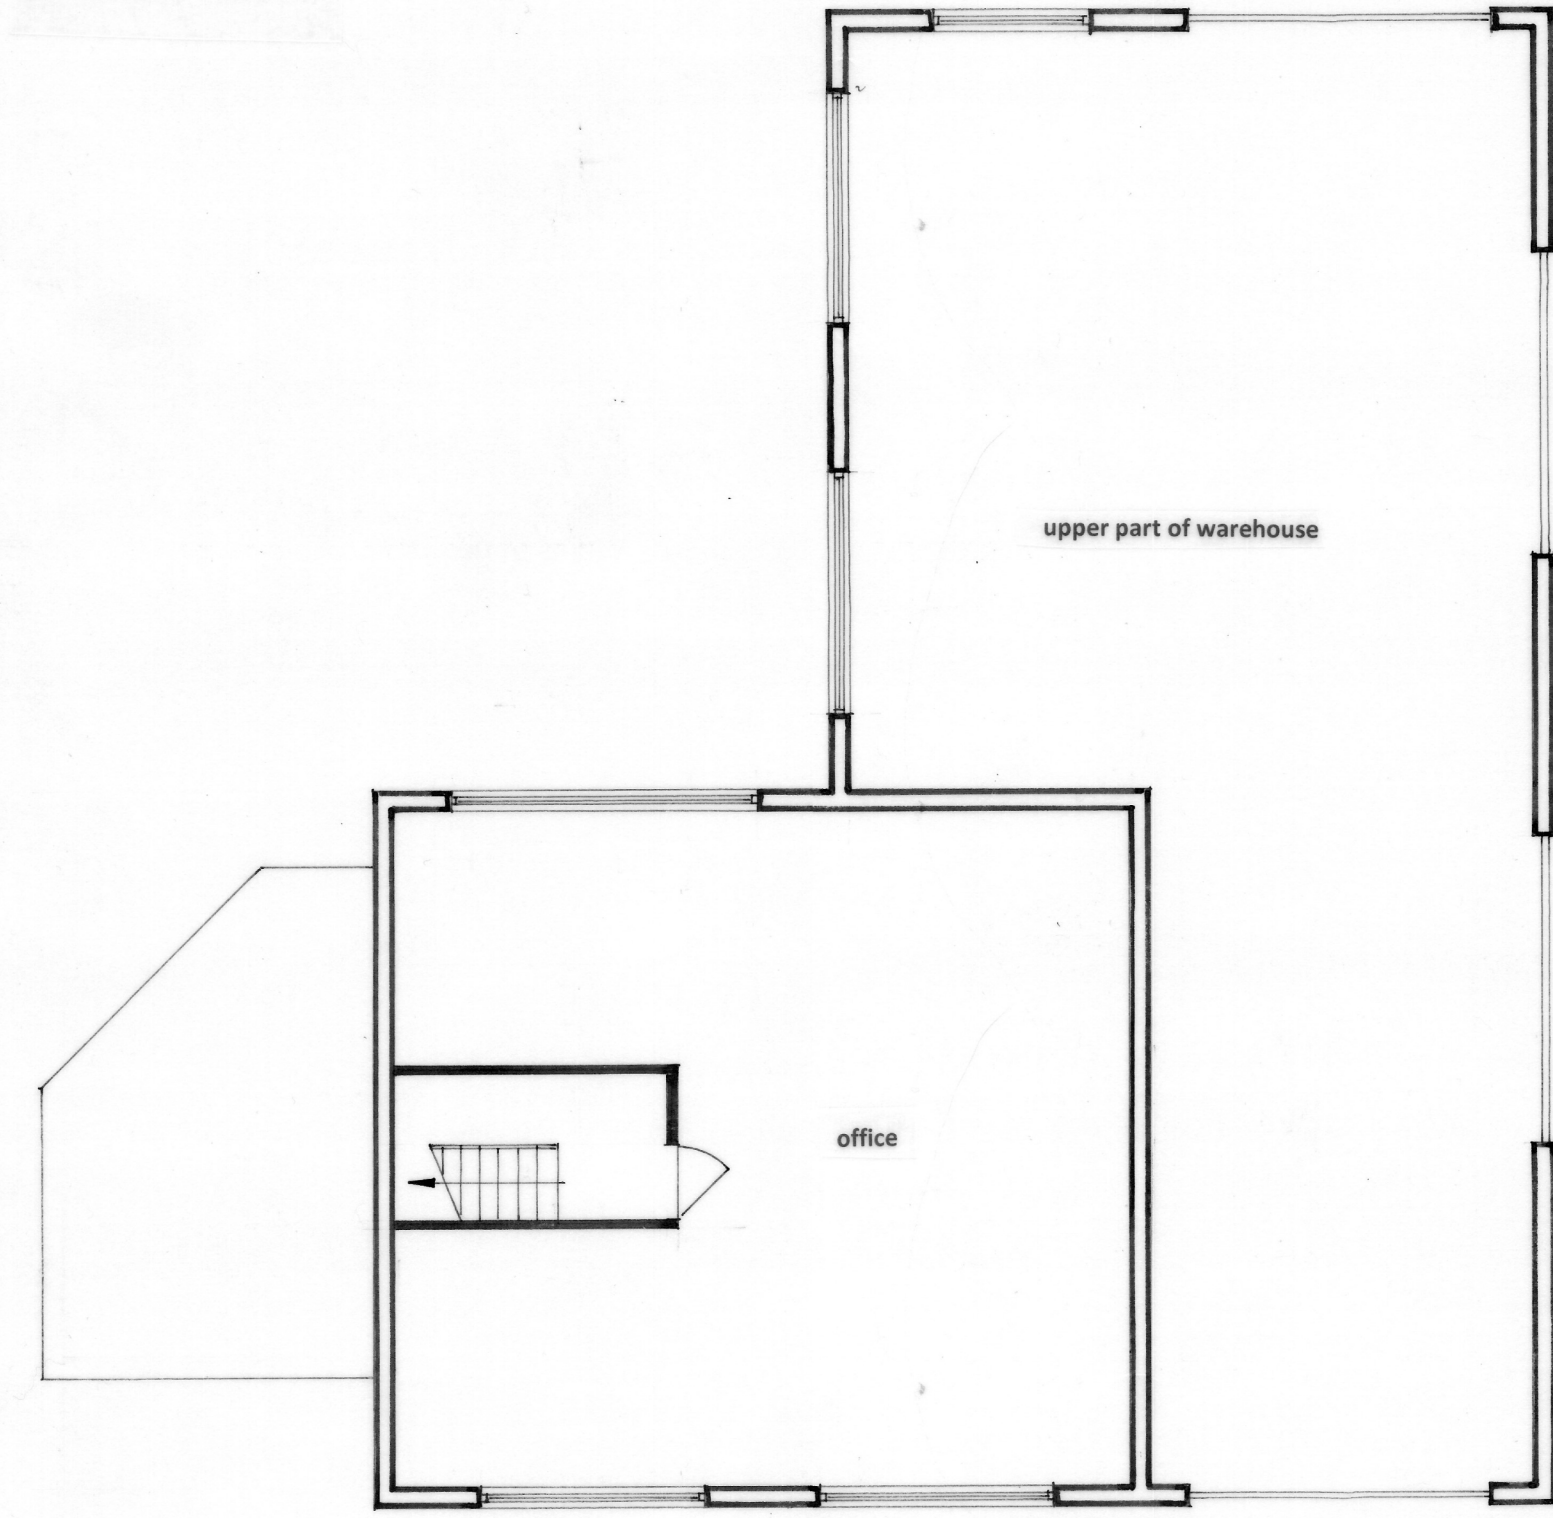

First Floor Plan

Proposed B1 Light Industrial Unit
Linfit Court, Colliers Way
Clayton West

Plans & Elevations

1:100 (A2)

Drwg: LC/01