



HM Land Registry
Official copy of
title plan

Title number **WYK832977**
Ordnance Survey map reference **SE2511NE**
Scale **1:1250 enlarged from 1:2500**
Administrative area **West Yorkshire :**
Kirklees

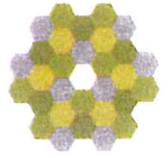

©Crown Copyright. Produced by HM Land Registry. Reproduction in whole or in part is prohibited without the prior written permission of Ordnance Survey. Licence Number 100026316

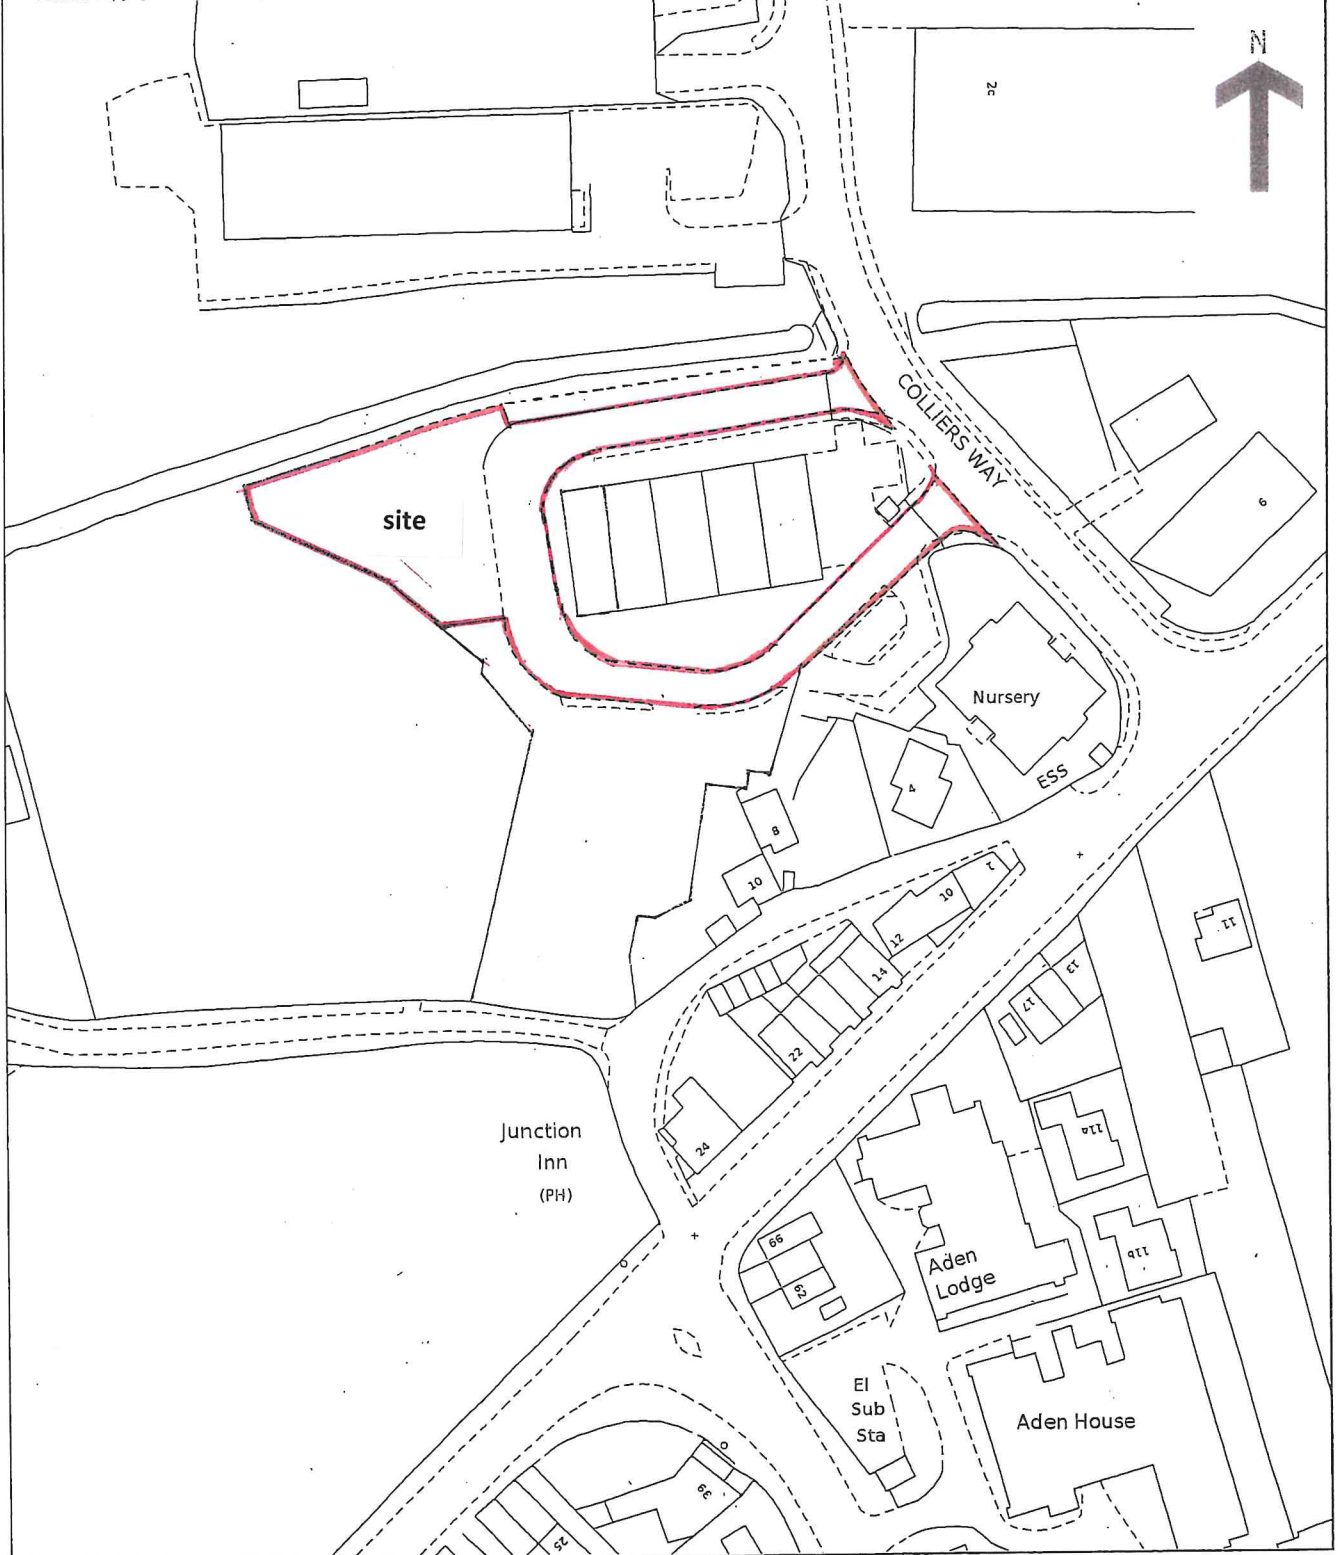

Proposed B1 Light Industrial Unit
Linfit Court, Colliers Way
Clayton West

Location Plan

1:1250 (A4)

Drwg: LC/10