

ARCHITECTURE | PLANNING | DESIGN

Malkin Farm

Brow Lane

Holmfirth

HD9 2RJ

07946872499

paul@paulmatthewsarchitectural.co.uk


www.paulmatthewsarchitectural.co.uk

Company Registration Number: 09898149 – Company
Registered in England and Wales

Do not scale from drawing, use figured
dimensions only.

All dimensions must be checked and verified on
site prior to commencement
of works and architect to be notified of any
discrepancies.

The copyright for these drawings remains the
property of Paul MatthewsArchitectural Ltd.
They must not be reproduced in any way without
prior written consent from the originator (Paul
MatthewsArchitecturalLtd).

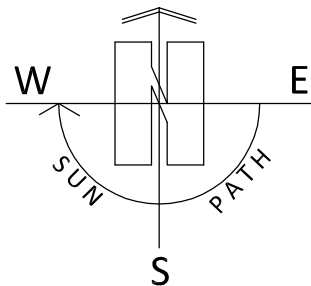

Project

Erection of Extensions and Alterations to Dwelling
at Jade Wood, 10a Sude Hill, New Mill, Holmfirth,
HD9 7BL.



Client

Mr & Mrs J Swift

Drawing Title/Issue

Proposed Block Plan

scale	date	sheet size	dwg. no.
1:500	12/2021	A4	21/739/05

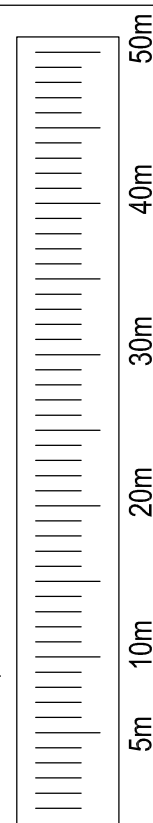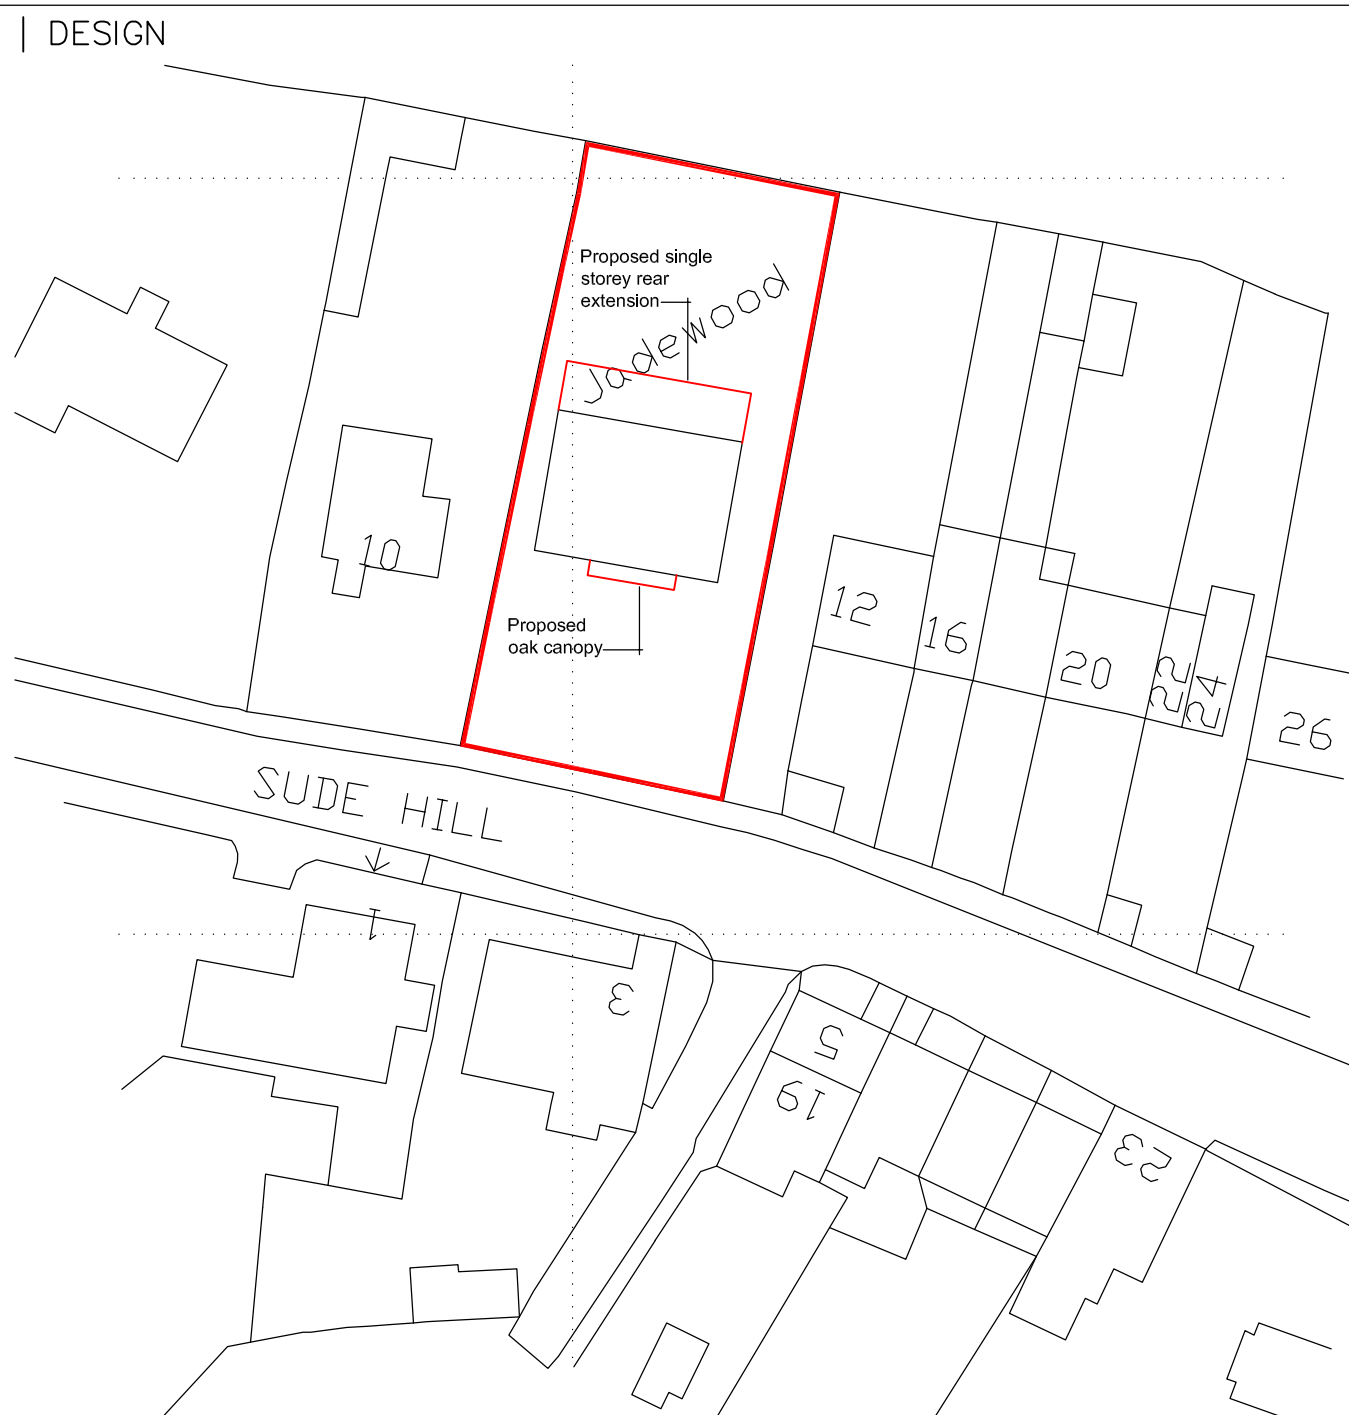

1:500