



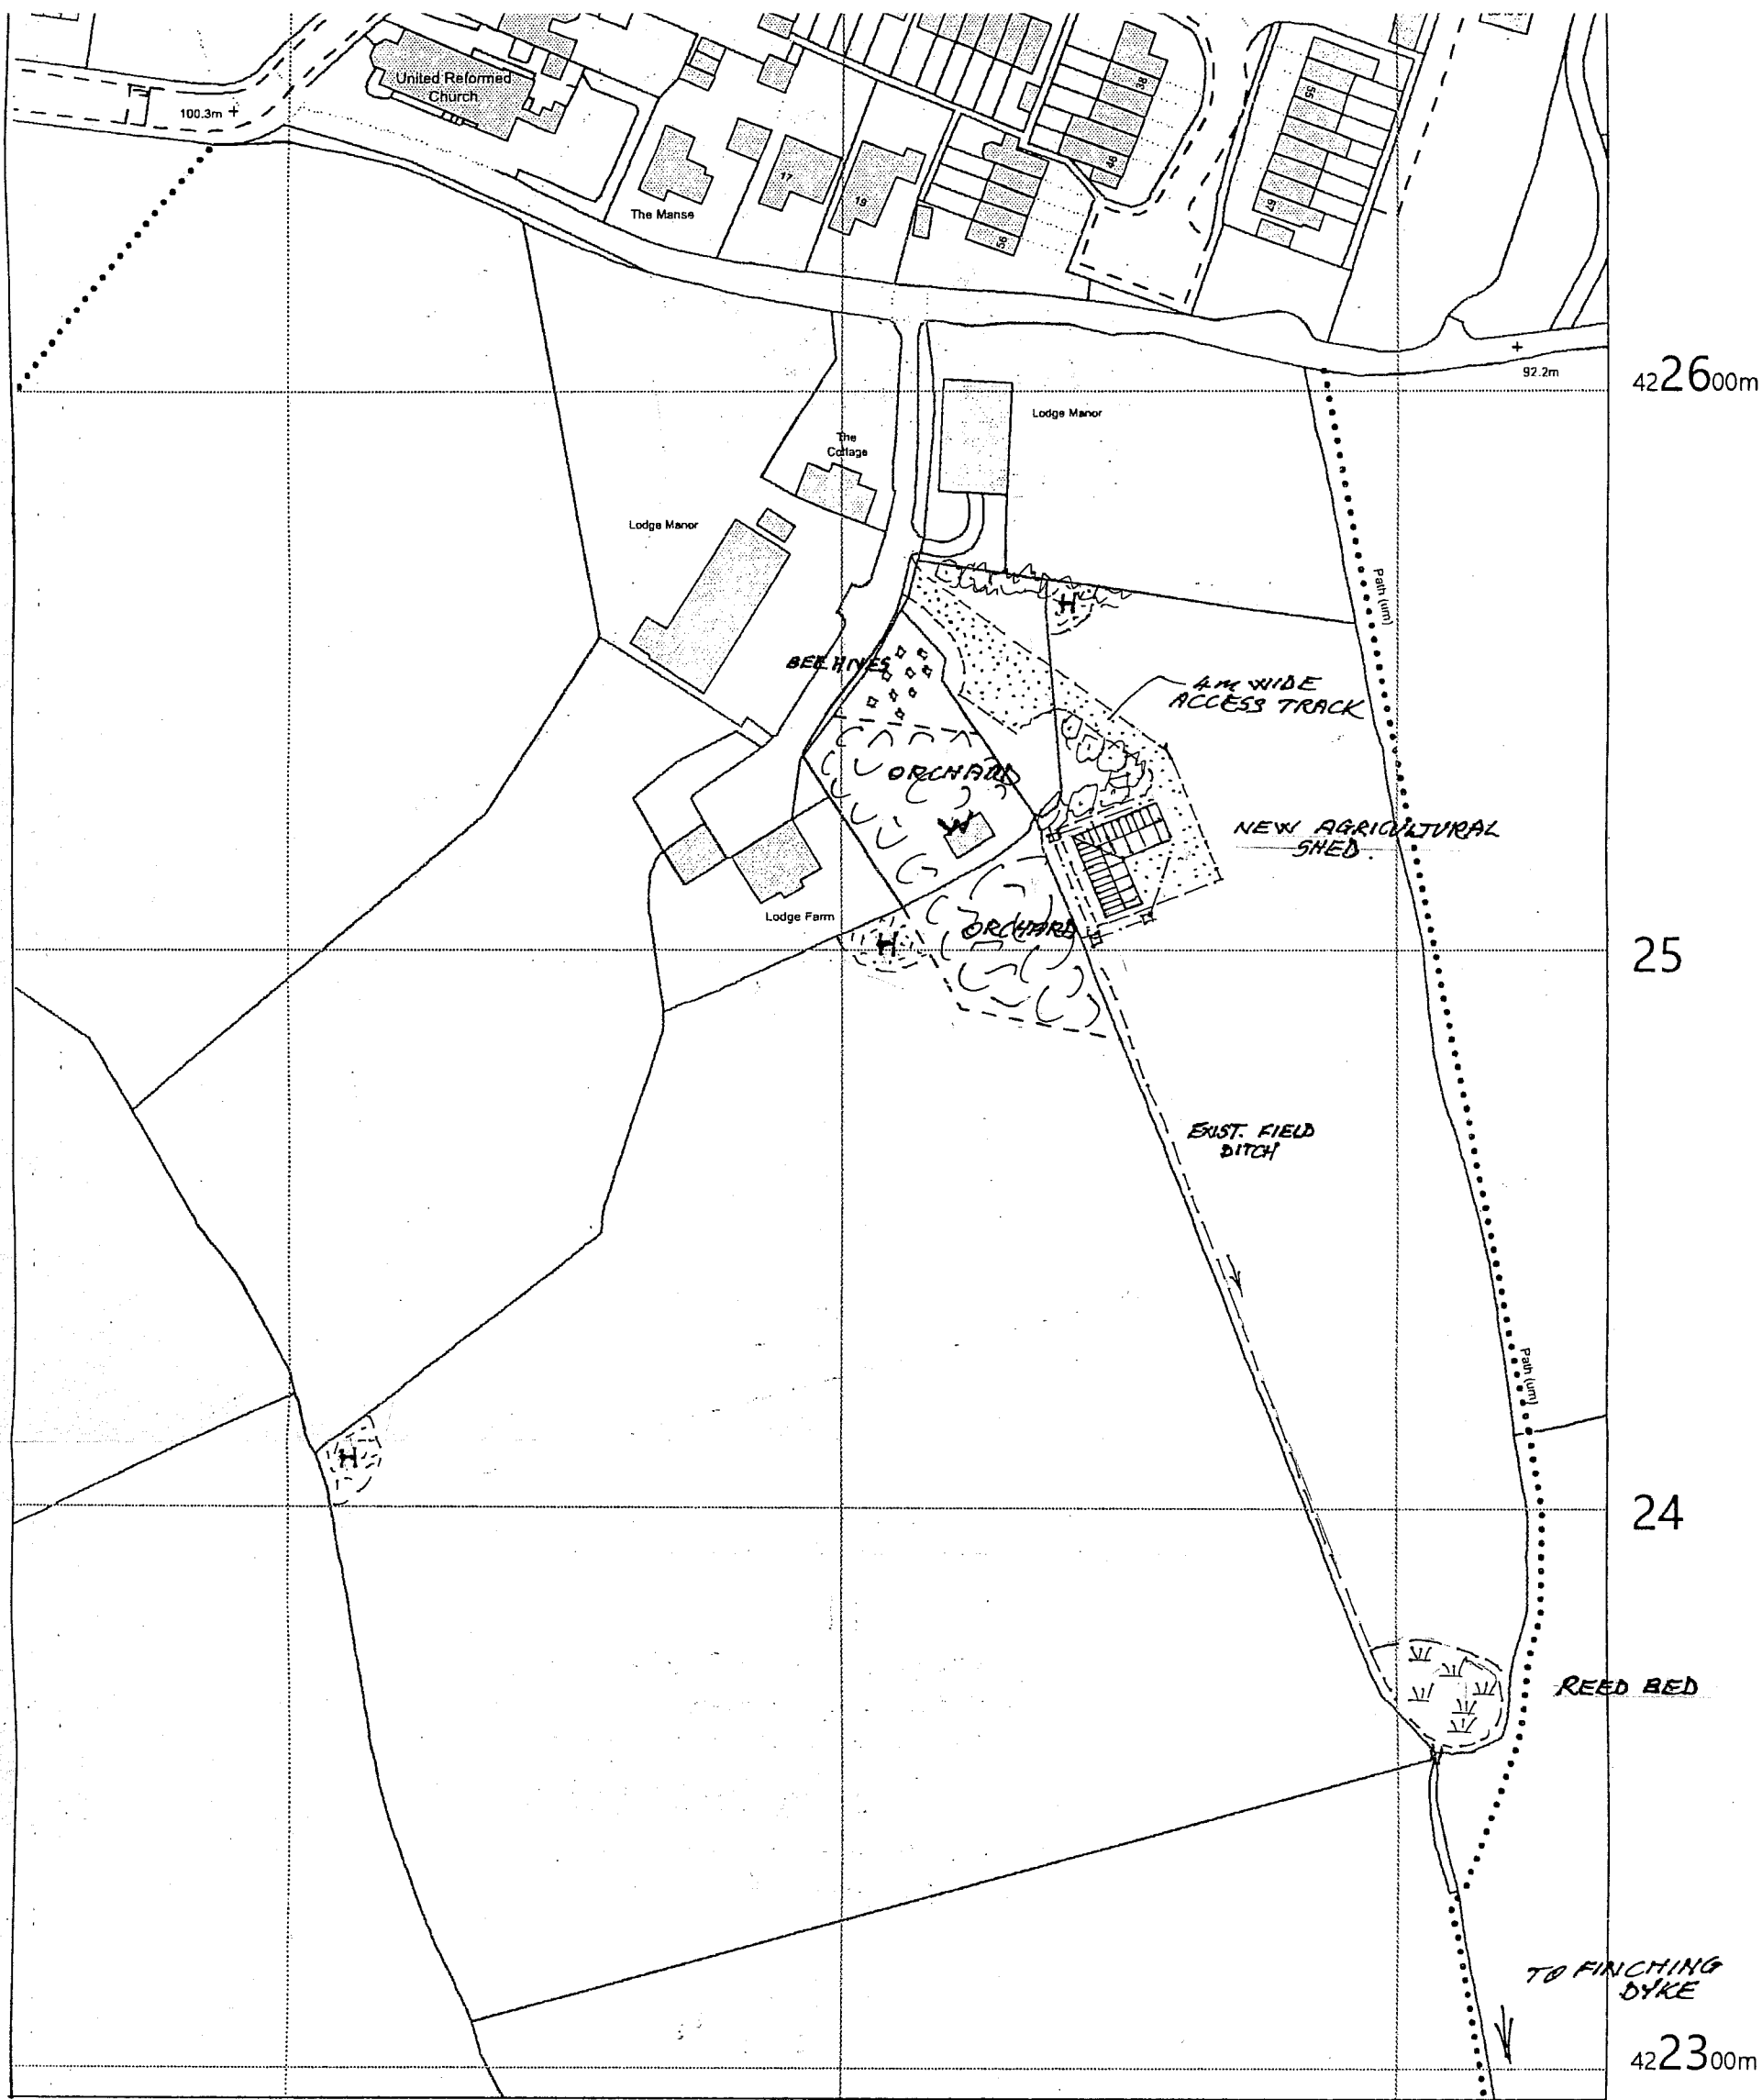

- H = HIBERNACULA - 3 N° TO BE CREATED.
- SAFE REFUGE FOR REPTILES / AMPHIBIANS
TO HUNT FOR FOOD, HIDE AWAY & HIBERNATE
- ORCHARD - OLD ORCHARD TO BE RE-NEWED / RE-PLANTED.
MIX OF APPLE, PEAR & PLUM.
- BEE HIVES - AREA AROUND TO BE PLANTED UP WITH
SUITABLE (BEE FRIENDLY) PLANTS, SHRUBS & TREES
- W = WORMERY

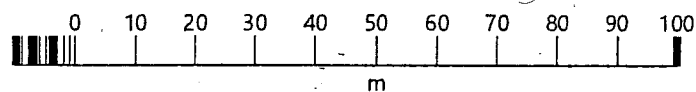

CLIENT: MR M.J. BARBER
 ADDRESS: LODGE FARM, LODGE LANE
 NORRISTHORPE WF15 7PG
 DRAWING: SITE LAYOUT
 SCALE: 1:1250
 DRWG. NO 22/32/A