NOTES/LEGEND

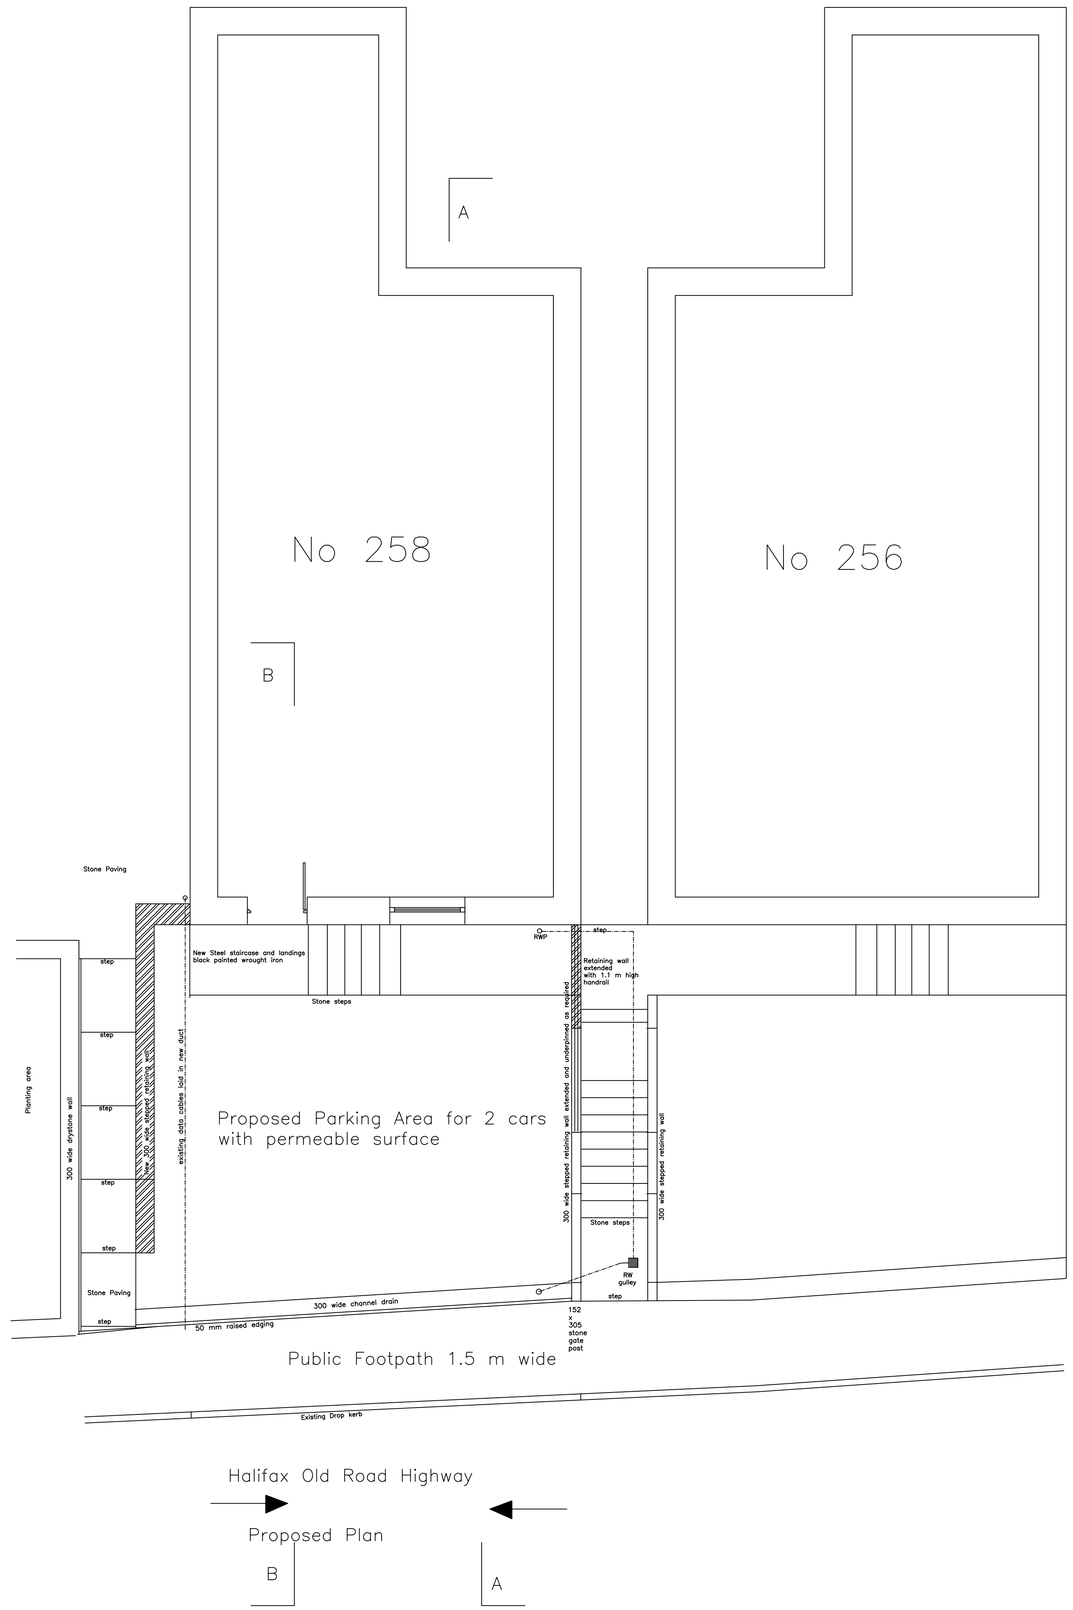

FCS CONSULTANTS

Rev	Description	Rev. by	Date

Client/Architect
Mr John Joyce

Project
258 Halifax Old Road
Proposed off road parking

Title
Proposed large scale plan

Date 6th April 22 Drawn By
Size A1 Checked
Scale 1:50 on A1 Approved

FCS Consultants
31 Summervale, Bridge Lane
Holmfirth, HD7 1AG
Tel. 01484 687 722

Issue

Drawing Number
JJ HOR/ SK3

Revision