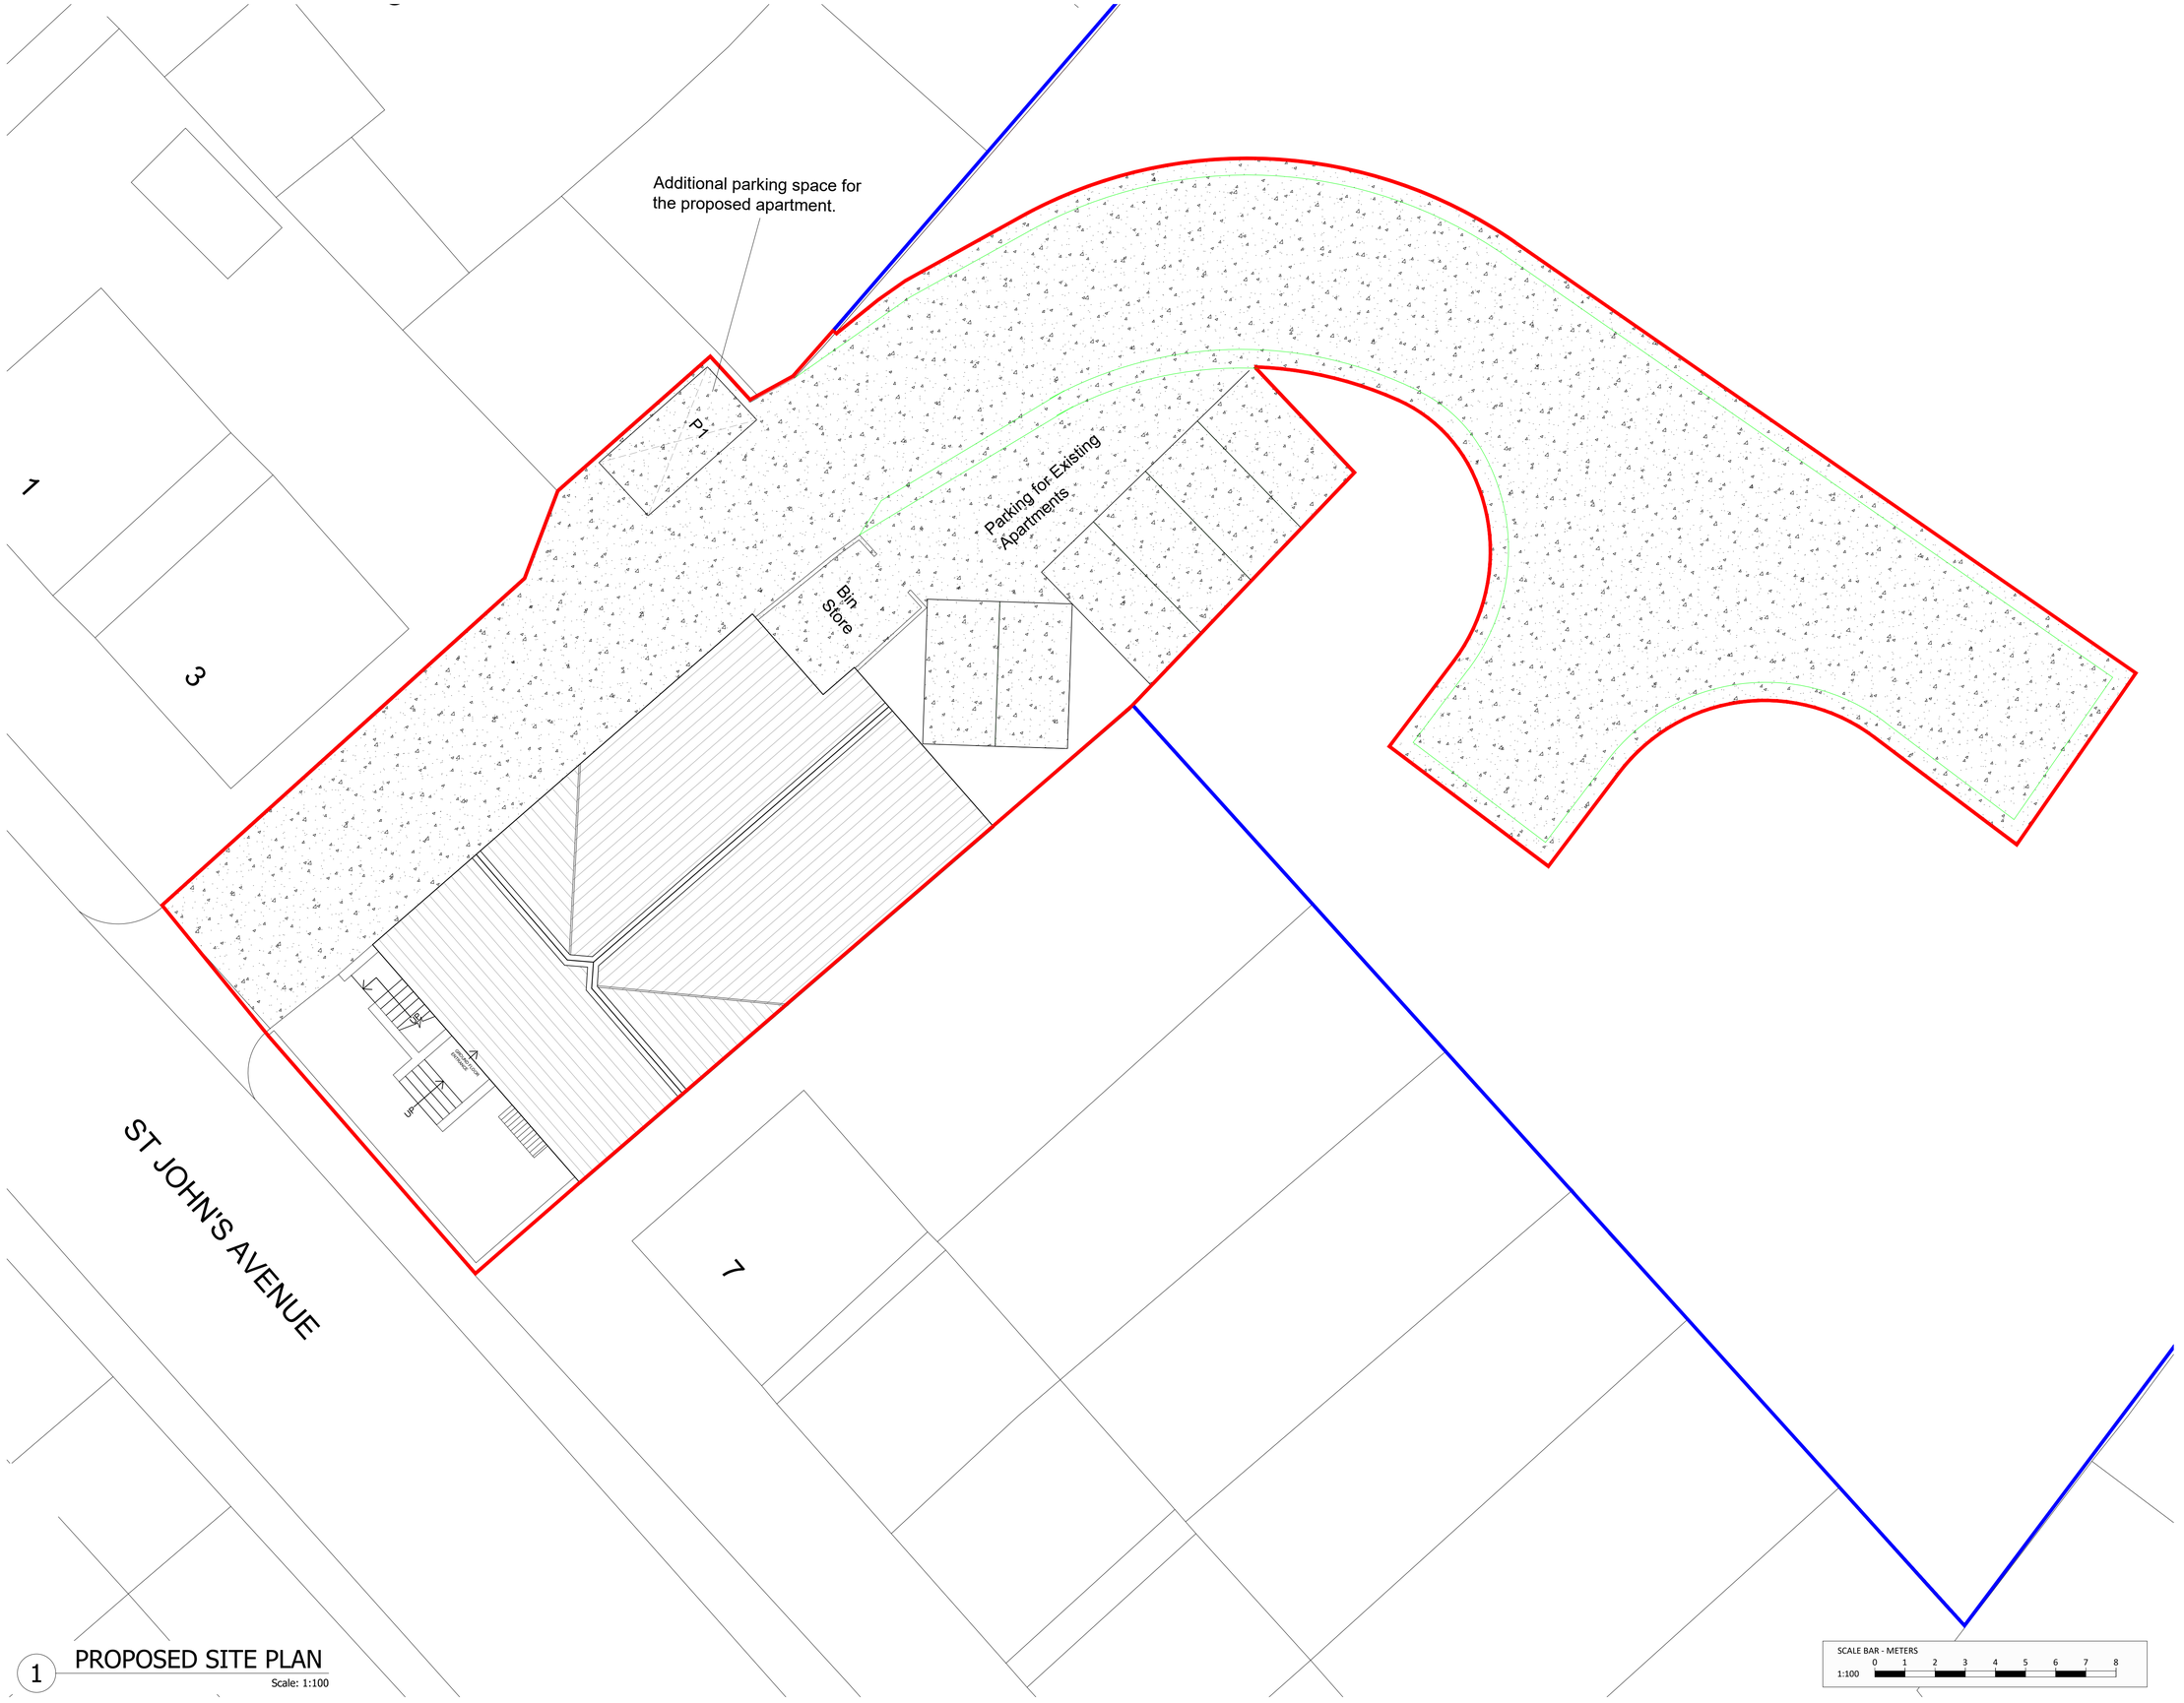

1 PROPOSED SITE PLAN
Scale: 1:100

Only figured dimensions should be used.

Scaled dimensions should be checked with the Architect.

This drawing together with the design, is the property and copyright of the Architect and must not be reproduced without written permission

N

DO NOT SCALE OFF THIS DRAWING

rev	description	drwn	auth	date

ACUMEN
DESIGNERS & ARCHITECTS
acumenarchitects.co.uk 01484 546 000
Headrow House, Old Leeds Road, Huddersfield, HD1 1SG

Client
KIRKLEES HOUSING

Project
PROPOSED DEVELOPMENT AT NEWSOME BOWLING CLUB

Project No	Drawing No	Rev
2749	(100)32	

Description
PROPOSED SITE PLAN

Scale	Date Drawn	Drawn By	Authorised By
1:100@ A1	23.02.22	JA	JC

File: C:\Acumen\Admin\Office Documents\2749\Kirklees Housing\Newsome Bowling Club\DWG\02-PLOT\PLEDS\2749_KCL\100\32-Proposed Site Plan - Print Sty.xml

Purpose of Issue
Planning ○ Building Regs ○ Tender ○ Construction ○ Comment ○ Info ●