



2 PROPOSEDFRONT ELEVATION
Scale: 1:50

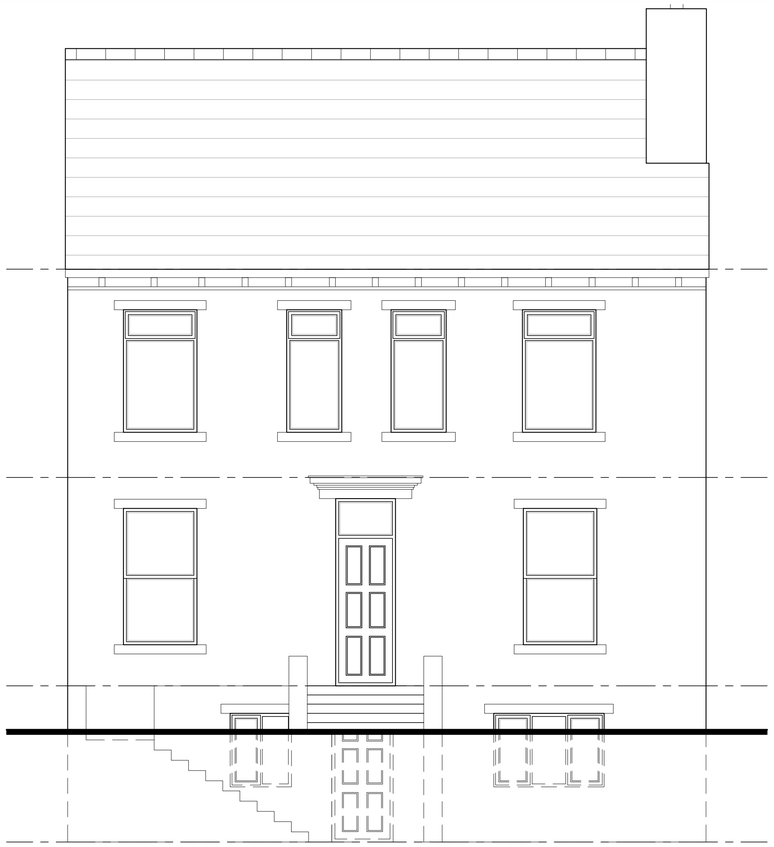

3 PROPOSED SECTION A-A
Scale: 1:50

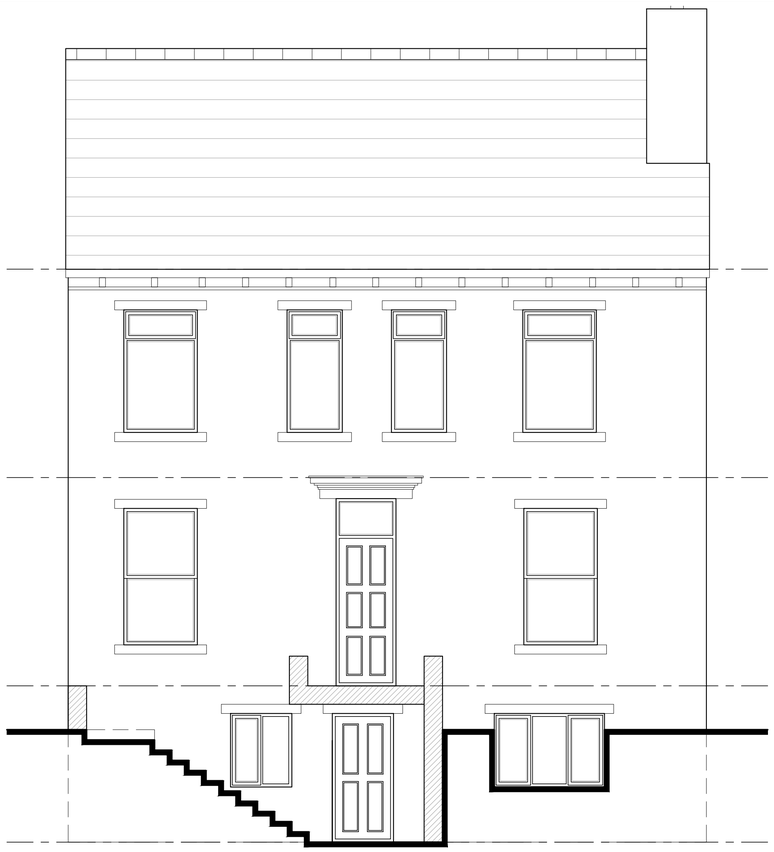

1 EXISTING FRONT ELEVATION
Scale: 1:50

Only figured dimensions should be used.

Scaled dimensions should be checked with the Architect.

This drawing together with the design, is the property and copyright of the Architect and must not be reproduced without written permission

DO NOT SCALE OFF THIS DRAWING

rev	description	drwn	auth	date

ACUMEN
DESIGNERS & ARCHITECTS

acumenarchitects.co.uk 01484 546 000
Headrow House, Old Leeds Road, Huddersfield, HD1 1SG

Client
KIRKLEES HOUSING

Project
PROPOSED DEVELOPMENT AT NEWSOME BOWLING CLUB

Project No	Drawing No	Rev
2749	(100)31	

Description
EXISTING & PROPOSED ELEVATIONS

Scale	Date Drawn	Drawn By	Authorised By
1:50@ A1	23.02.22	JA	JC

File: C:\Acumen Admin\Desktop\Documents\2749\Master\Current\Revit\2749_R21_CENTRAL_ACUMEN.rvt Compiled Revit Model

Purpose of Issue
Planning ○ Building Regs ○ Tender ○ Construction ○ Comment ○ Info ●