
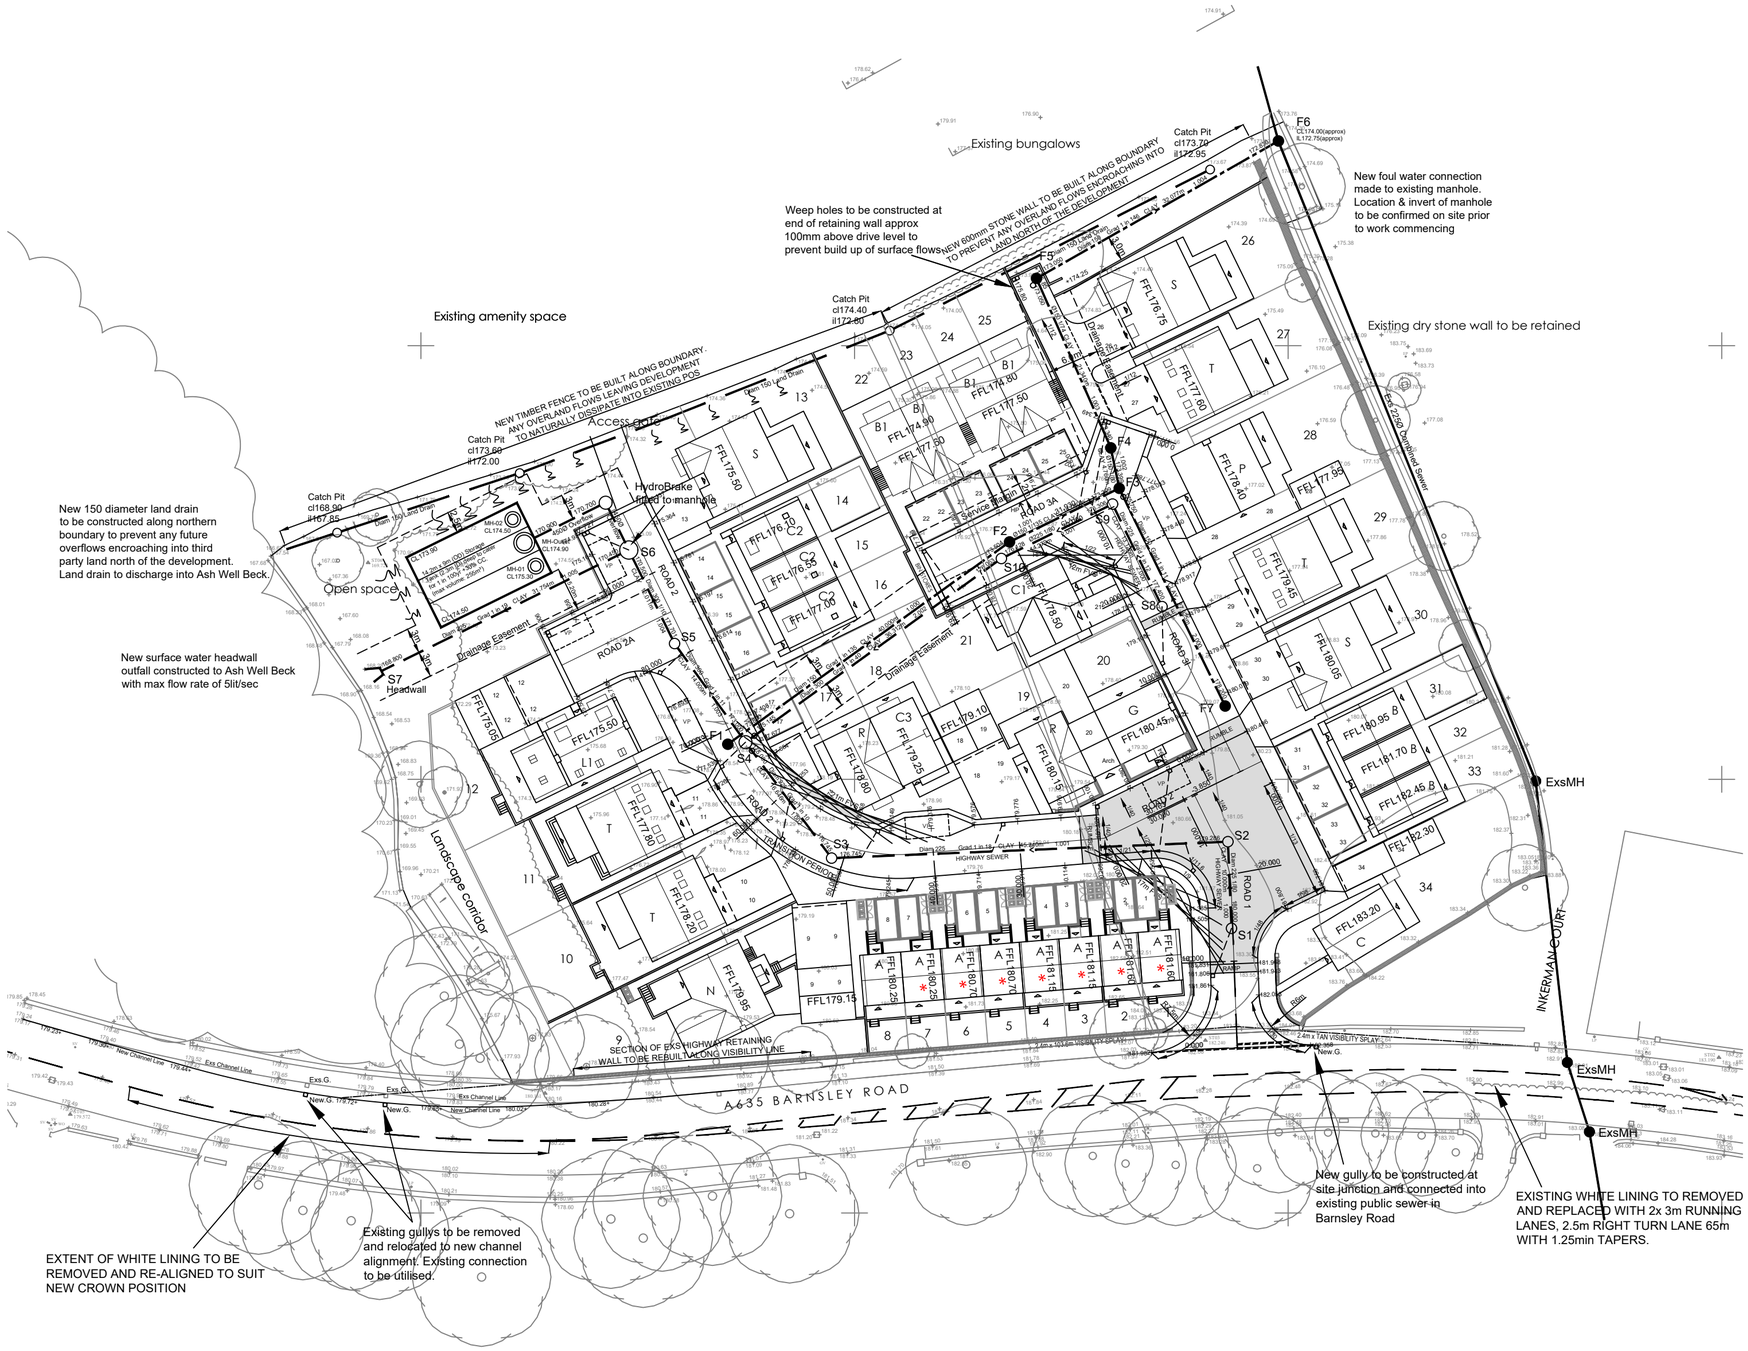


ANY POTENTIAL FLOOD WATER FROM PROPOSED PRIVATE DRAINAGE SYSTEM WILL DISCHARGE FROM THE LOWEST GROUND LEVEL OF THE PLOT AND IS DESIGNED TO FLOW AWAY FROM THE PLOT ENTRANCES AND DISSIPATE NATURALLY ACROSS THE GARDEN / SOFT LANDSCAPING AREAS AS INDICATED BY THE DIRECTION ARROWS

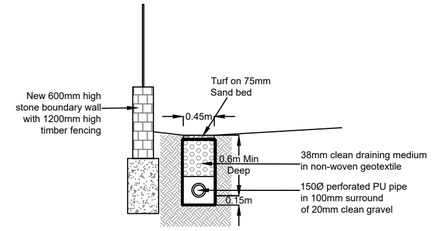

TYPICAL SECTION THRO' LAND DRAIN TO REAR OF PLOT 24 (not to scale)

Rev F S278 details added to Barnsley road	10.11.21 HH
Rev E Storage tank updated to suit manufacturers specification	08.09.21 HH
Rev D Additional info added to suit highways comments	26.08.21 HH
Rev C FFL's to plots 11, 12, 29 amended. 1st lateral info added	09.08.21 HH
Rev B Storage tank dims amended	30.07.21 HH
Rev A Block paving added	29.07.21 HH

Haigh Huddleston & Associates

Civil Structural Engineering Consultants

Firth Buildings, 99 - 101 Leeds Rd, Dewsbury, WF12 7BU t 01924 464342 f 01924 450662

e trevor.haigh@haighhuddleston.co.uk

Client
YORKSHIRE COUNTRY PROPERTIES

Project
BARNSLEY ROAD, DENBY DALE

Detail
MAIN ROAD & SEWER PLAN

Dwn	Chkd	Date	Scale	Dwg No.
HH		JUL-21	1:500@A2	E18/7371/004F