

EXISTING FIRST FLOOR LAYOU

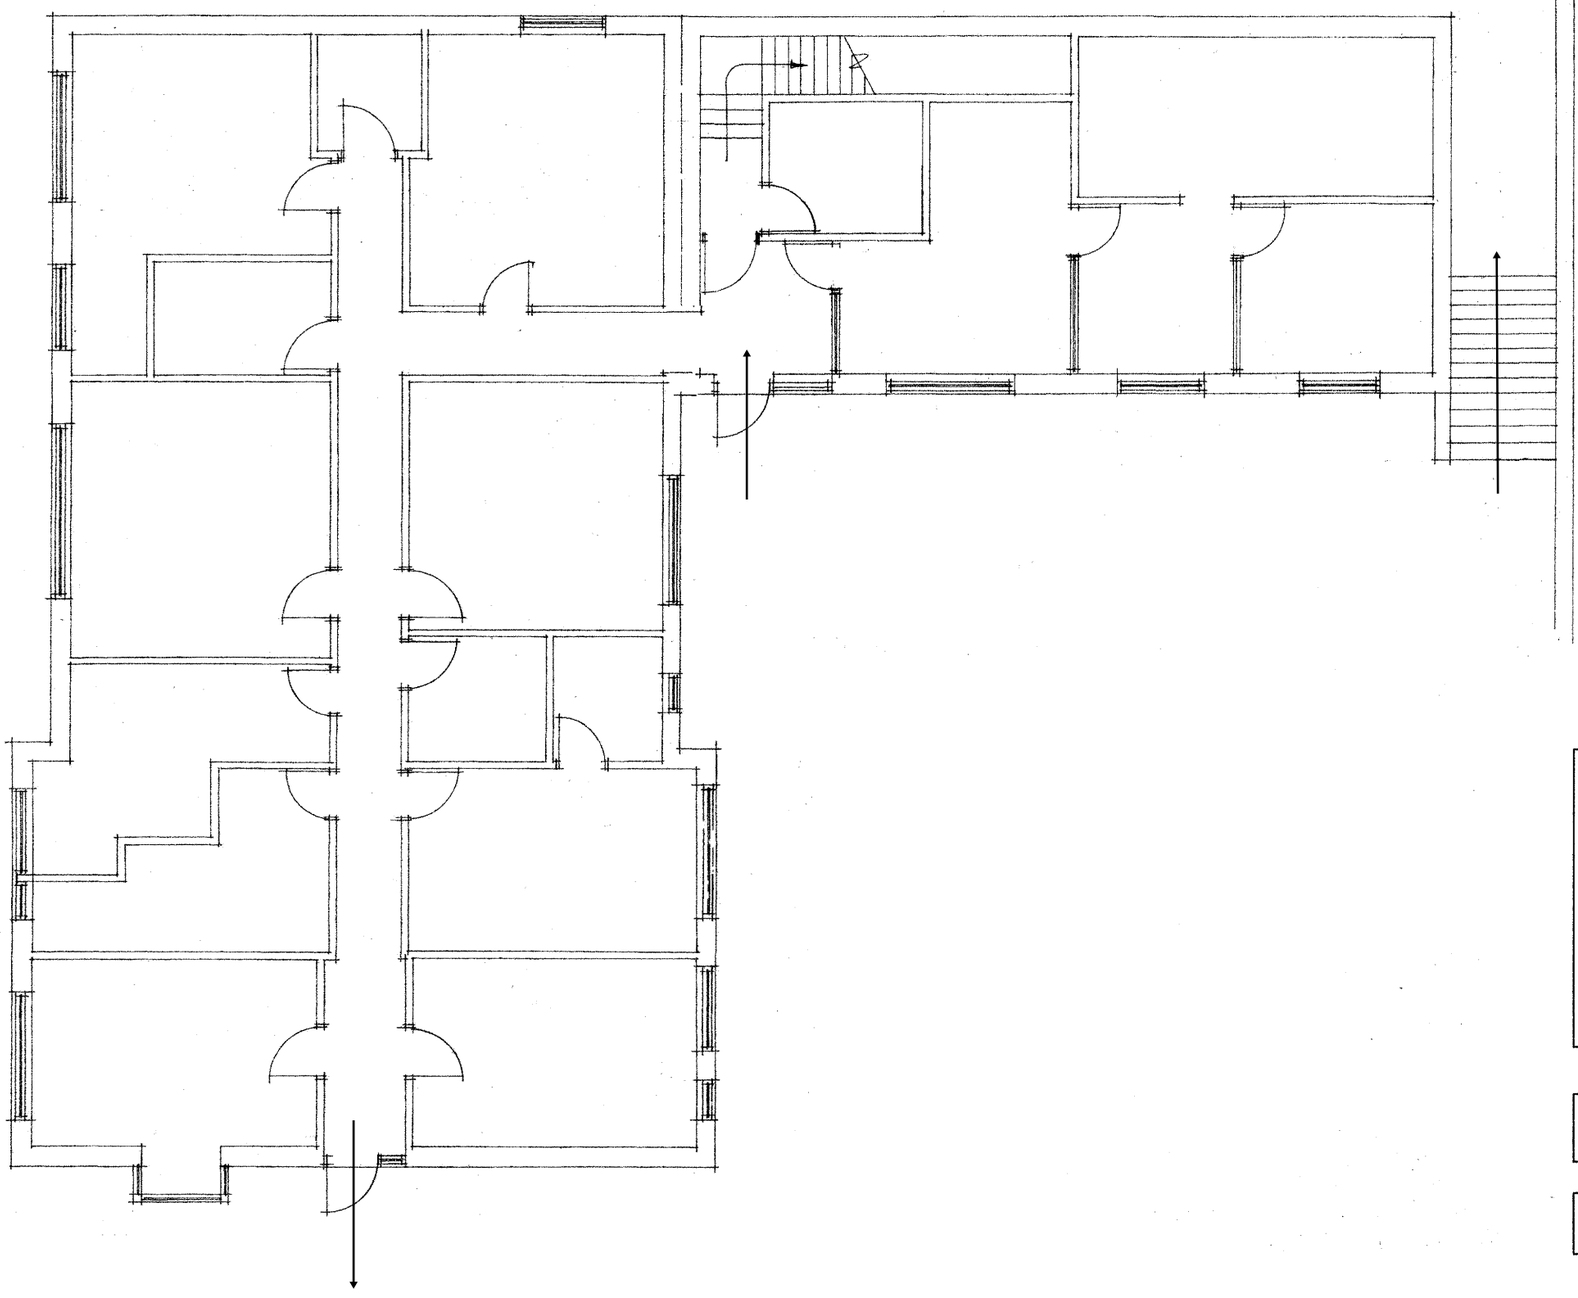

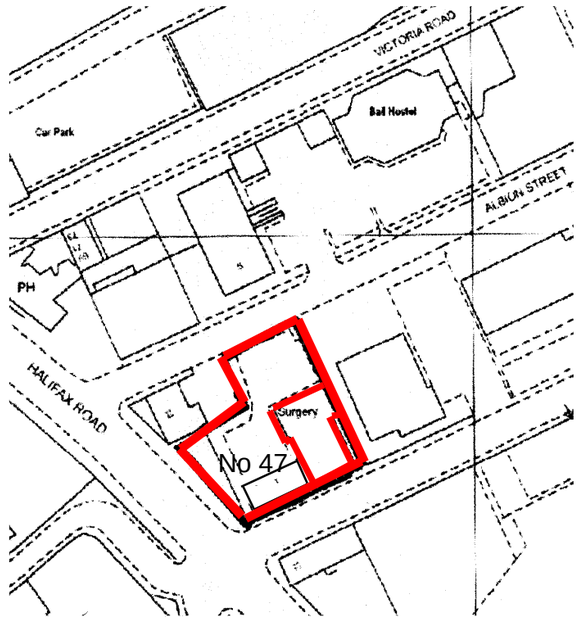


PROPOSED ADDITIONAL FIRST FLOOR
ACCOMMODATION TO DOCTORS SURGERY
at 47 ALBION STREET, DEWSBURY WF12 2AJ


for Dr Thimmegowda
ALBION MOUNT MEDICAL CENTRE

EXISTING PLANS OF MEDICAL CENTRE drawing number 2021 /AMMC / 456 / 1

Scale 1 : 100
Date April 2021

Stuart Hartley
Registered Architect
Tel. 01924 456810

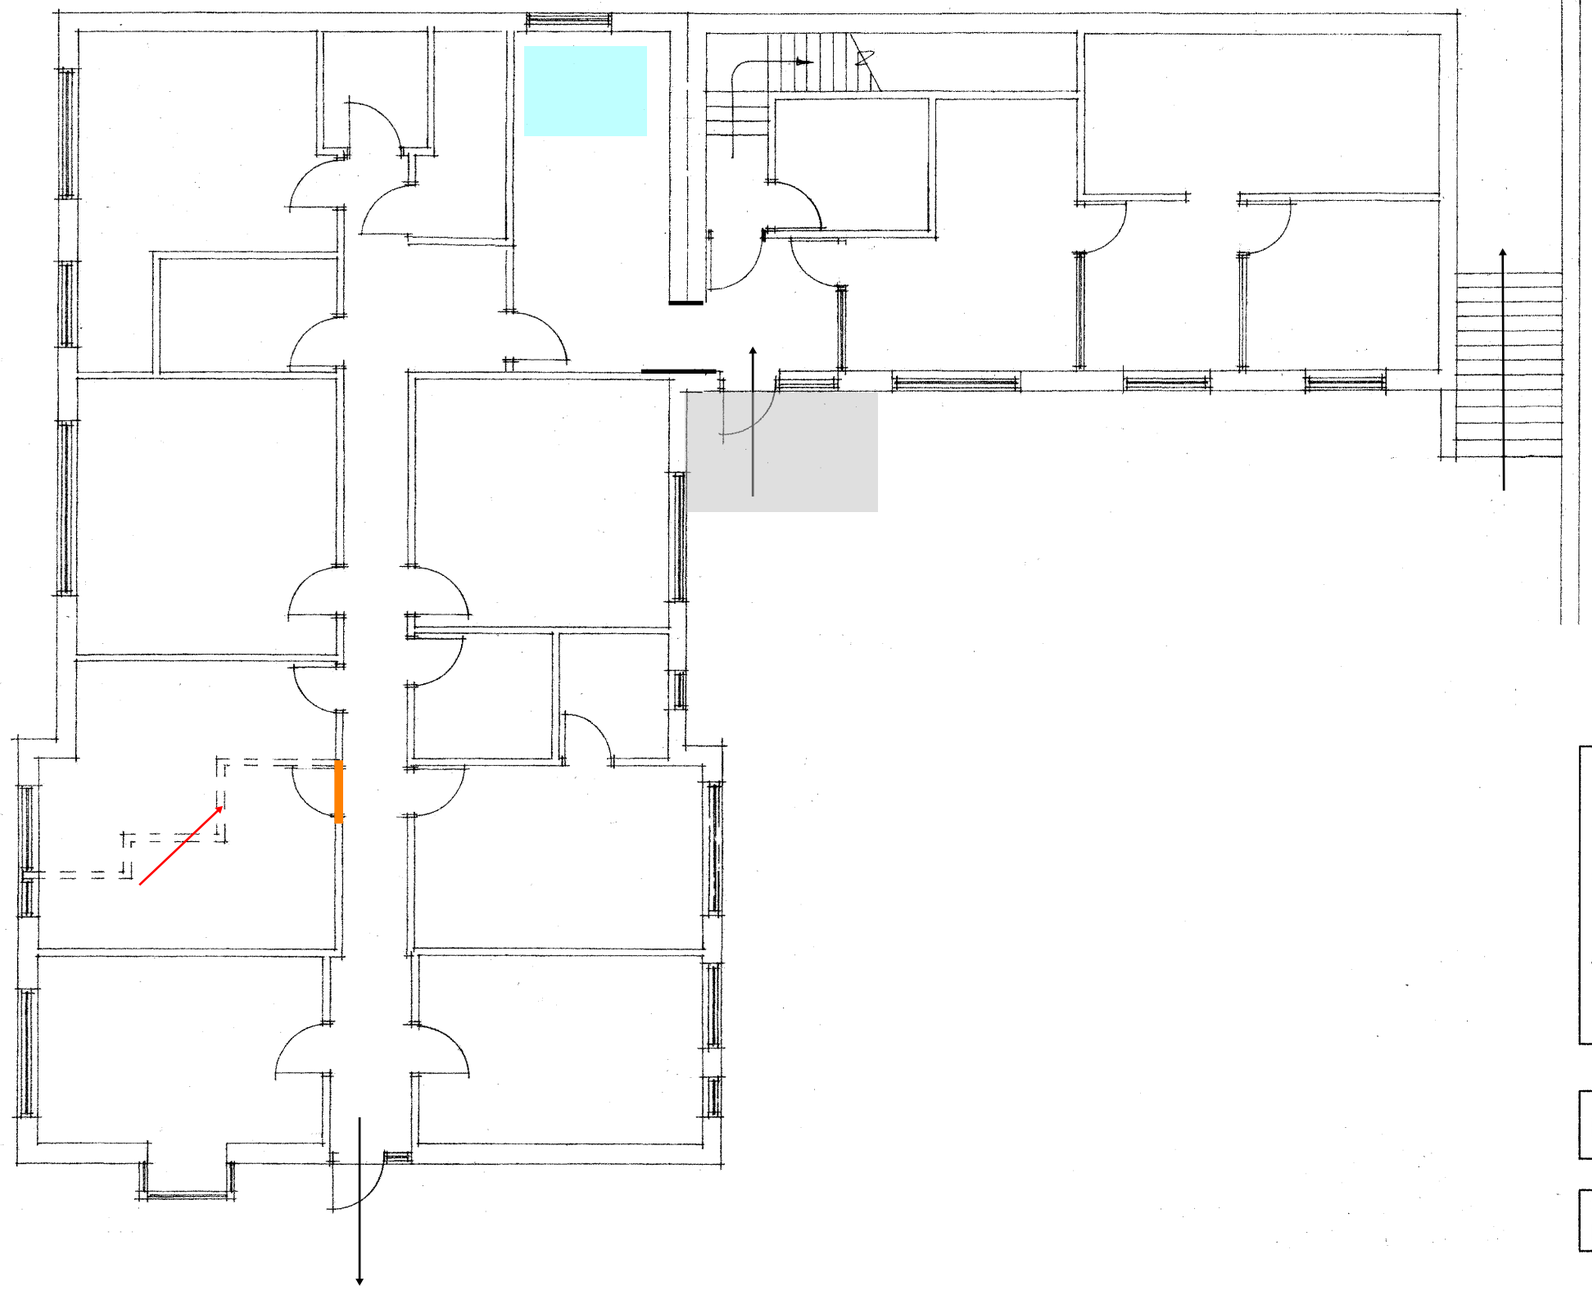

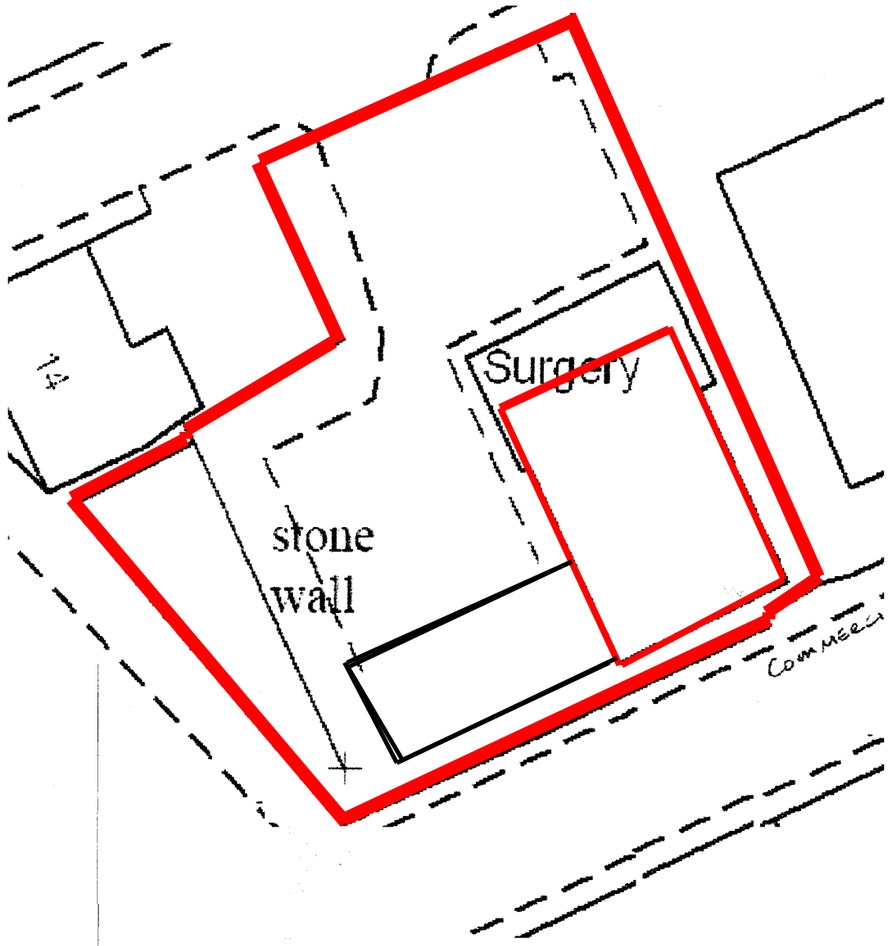


PROPOSED ADDITIONAL FIRST FLOOR
ACCOMMODATION TO DOCTORS SURGERY
at 47 ALBION STREET, DEWSBURY WF12 2AJ

for Dr Thimmegowda
ALBION MOUNT MEDICAL CENTRE


EXISTING PLANS OF MEDICAL CENTRE drawing number 2021 /AMMC / 456 / 1

Scale 1 : 100
Date April 2021

Stuart Hartley
Registered Architect
Tel. 01924 456810

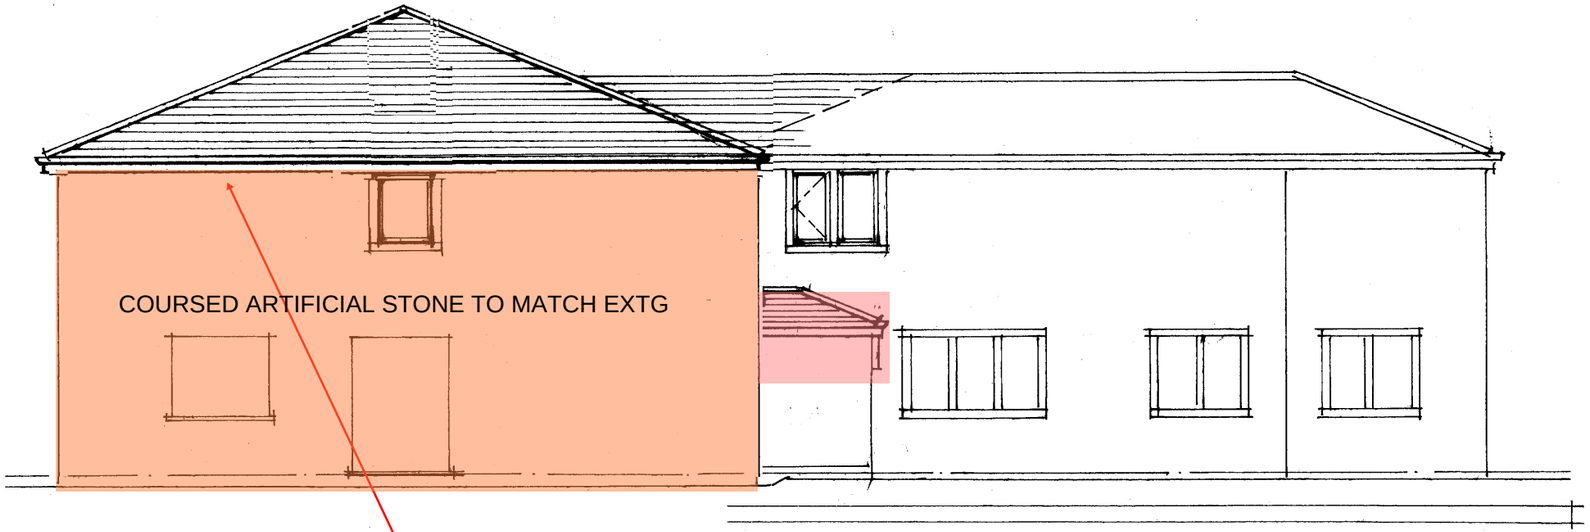

PROPOSED FRONT ELEVATIOI

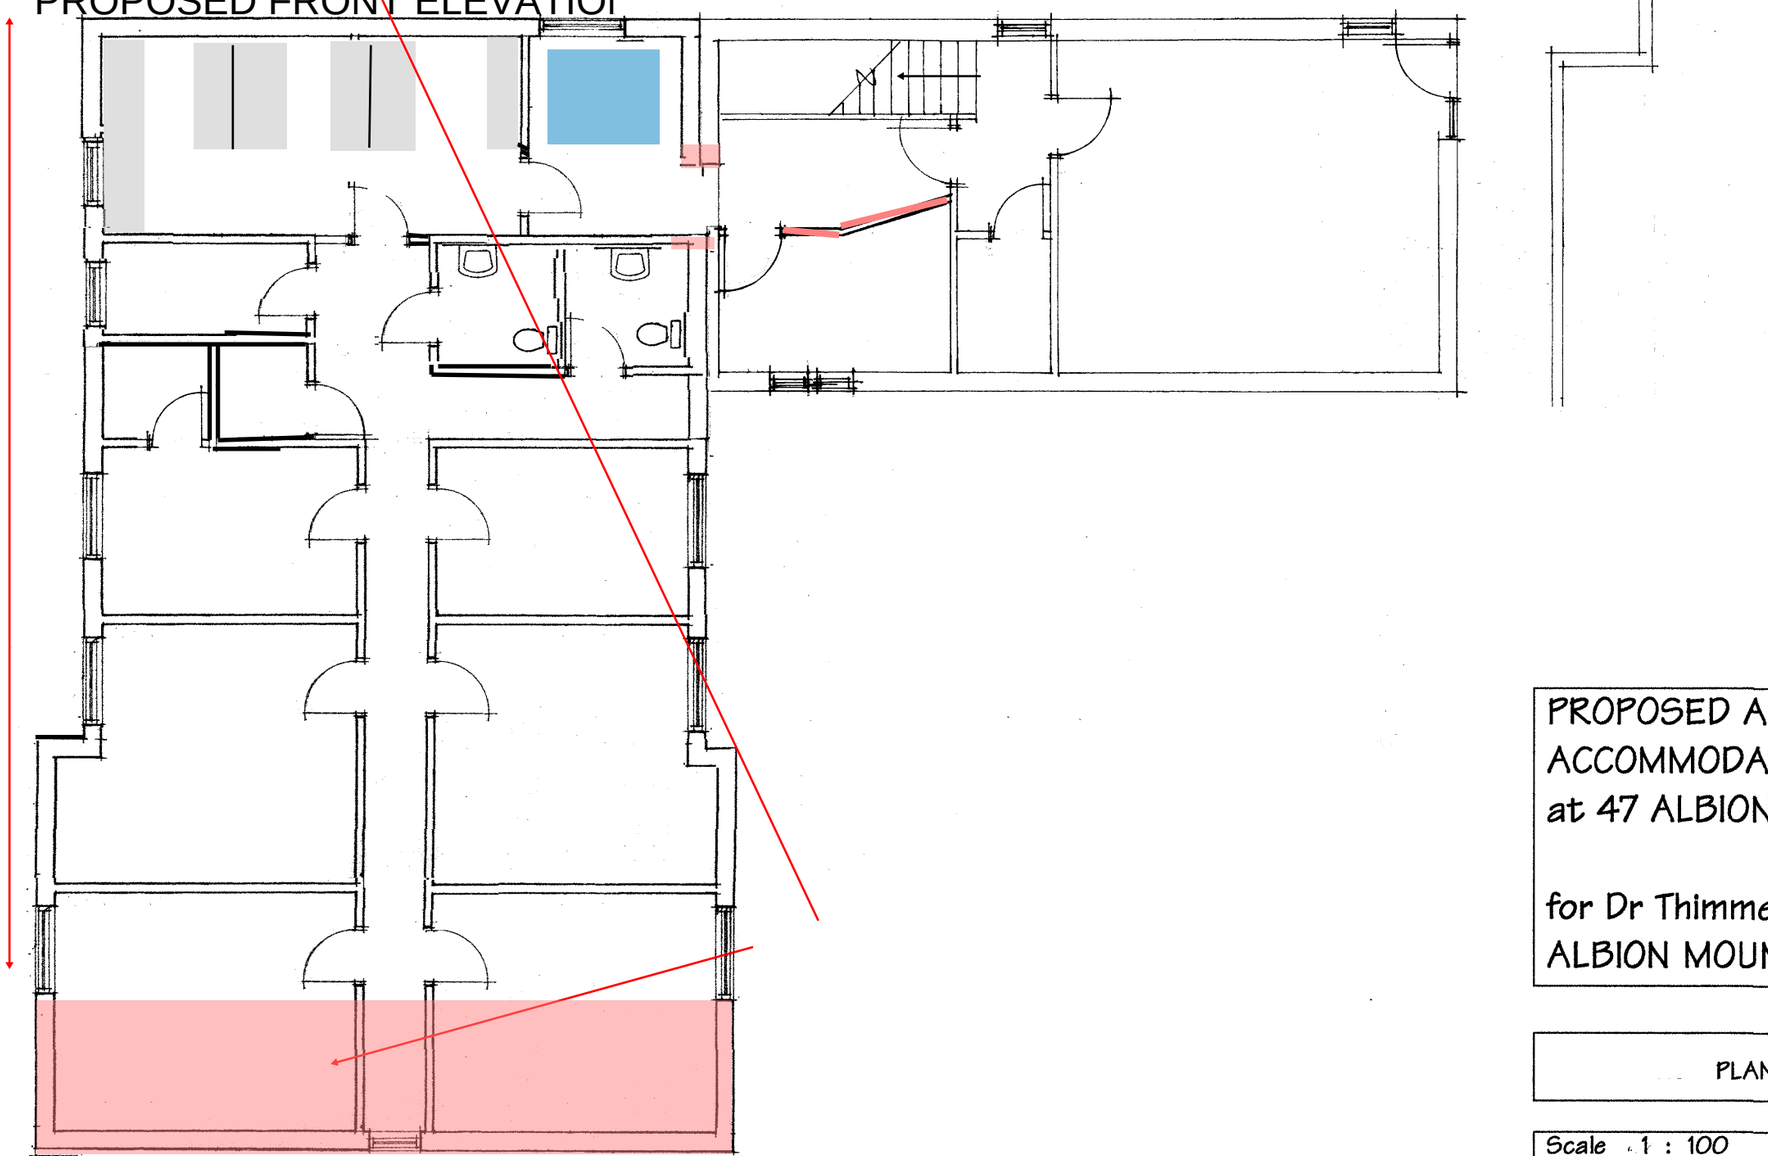

indicates new masonry

PROPOSED ADDITIONAL FIRST FLOOR
ACCOMMODATION TO DOCTORS SURGERY
at 47 ALBION STREET, DEWSBURY WF12 2AJ


for Dr Thimmegowda
ALBION MOUNT MEDICAL CENTRE


PLANS OF MEDICAL CENTRE drawing number 2021 /AMMC / 456 /


Scale 1 : 100
Date April 2021

Stuart Hartley
Registered Architect
Tel. 01924 456810

DARK BROWN CONCRETE TILES TO MATCH EXISTIN
COURSED ARTIFICIAL STONE TO MATCH EXT

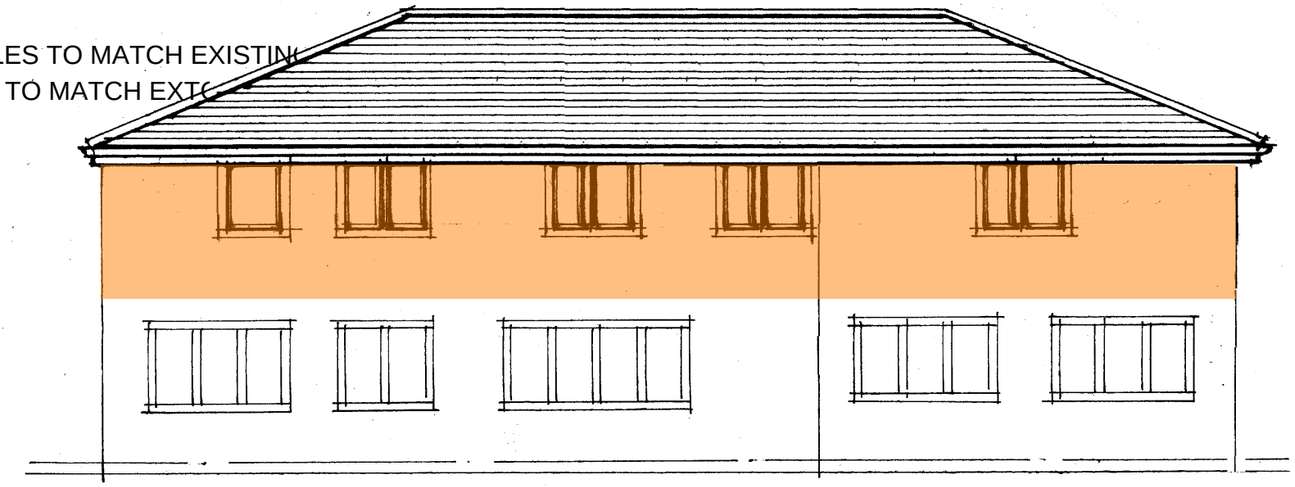

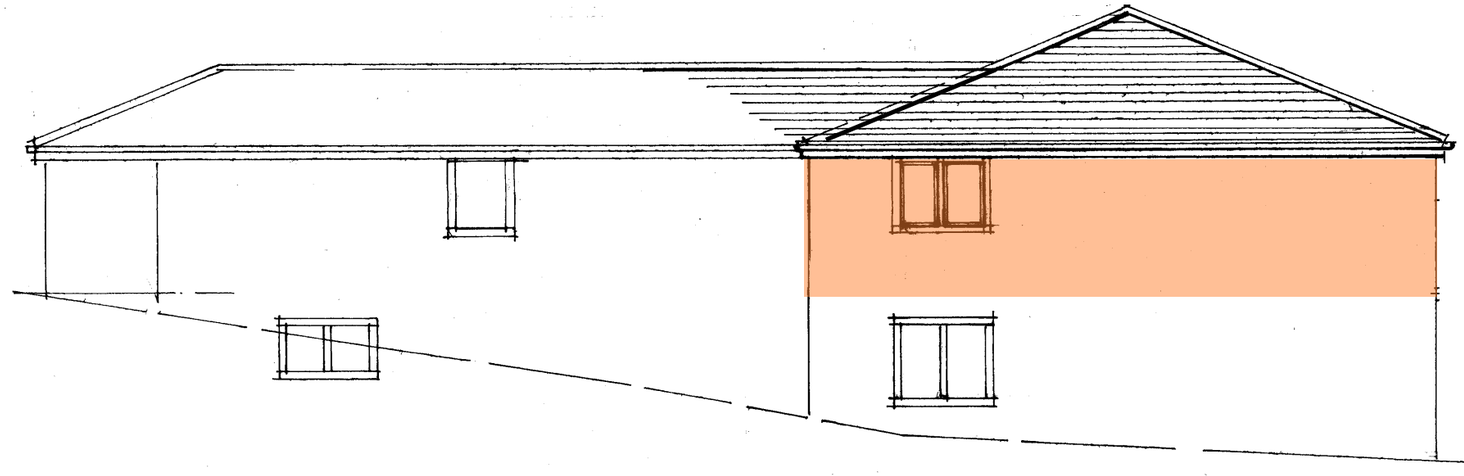

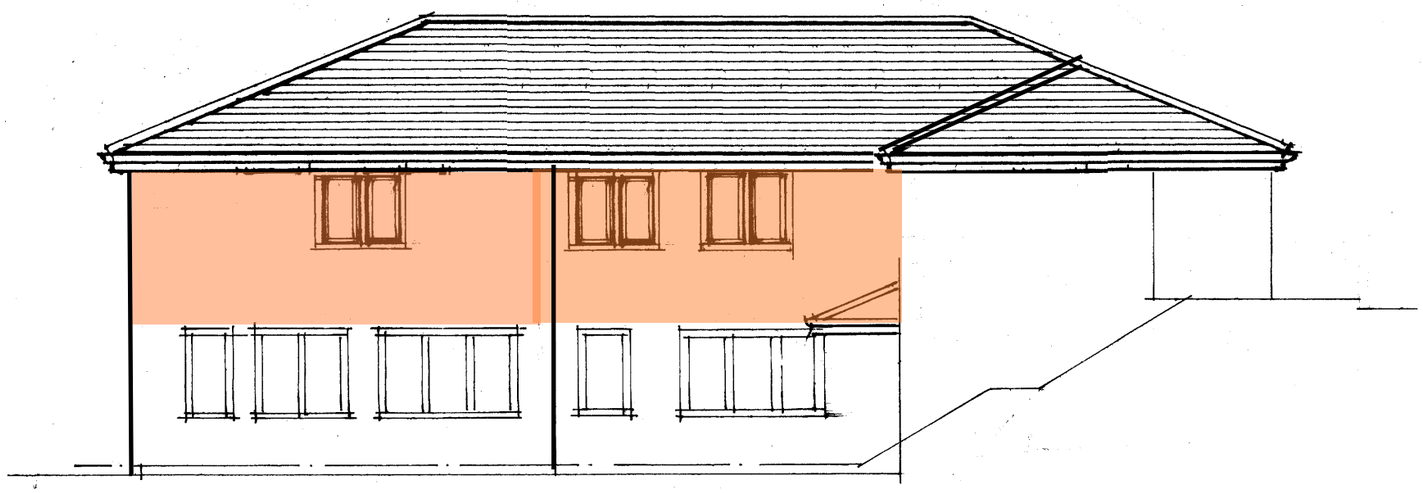

PROPOSED ADDITIONAL FIRST FLOOR
ACCOMMODATION TO DOCTORS SURGERY
at 47 ALBION STREET, DEWSBURY WF12 2AJ

for Dr Thimmegowda
ALBION MOUNT MEDICAL CENTRE

drawing number 2021 /AMMC / 456 /

Scale 1 : 100
Date April 2021

Stuart Hartley
Registered Architect
Tel. 01924 456810