Proposed Long Section

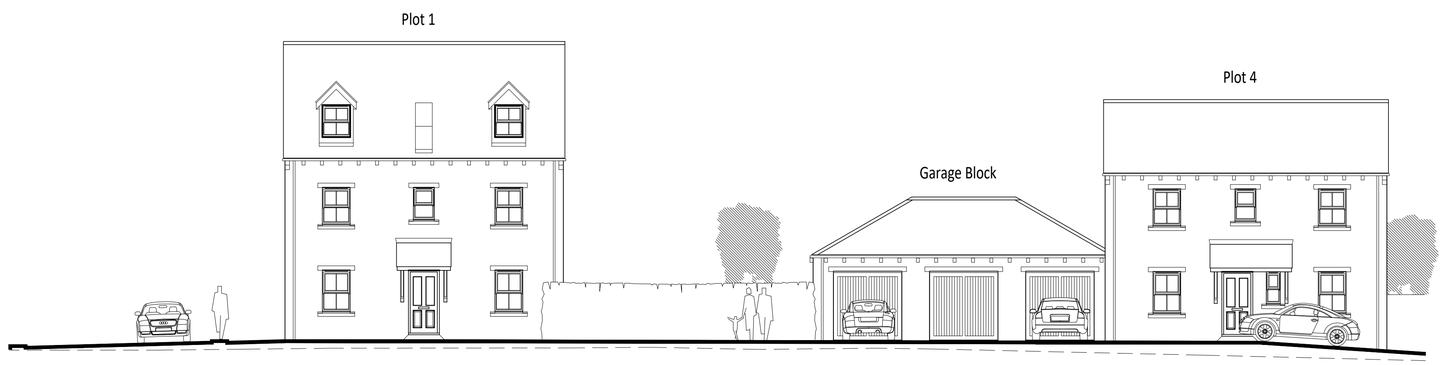

Proposed Long Section

Rev	Description	Drawn	Checked	Date

Document Status : **S0**

Purpose of Issue: **WORK IN PROGRESS**

MARTIN WALSH ARCHITECTURAL

Firth Buildings, 99 - 103 Leeds Rd, Dewsbury, WF12 7BU t: 01924 464342

e: info@martinwalsh.co.uk w: www.martinwalsh.co.uk

Project
Proposed Residential Development at 296-298 Whitechapel Road, Cleckheaton BD19 6HW

Title
Proposed Long Sections

Client
Graves Family

MWA Project Ref	Scale	Original Paper Size	Paper Orientation	Drawn
6253	1:100	@A1	Landscape	MW(J)

File Identifier

Project	Originator	Volume	Level	Type	Role	Number	Revision
GFWR-	MWA -	XX-	XX -	DR -	A -	0012	P1

Copyright © 2021 Martin Walsh Architectural. All Rights Reserved.
Martin Walsh Architectural is the trading name of Martin Walsh Architectural Limited. Registered in England Number 4496049