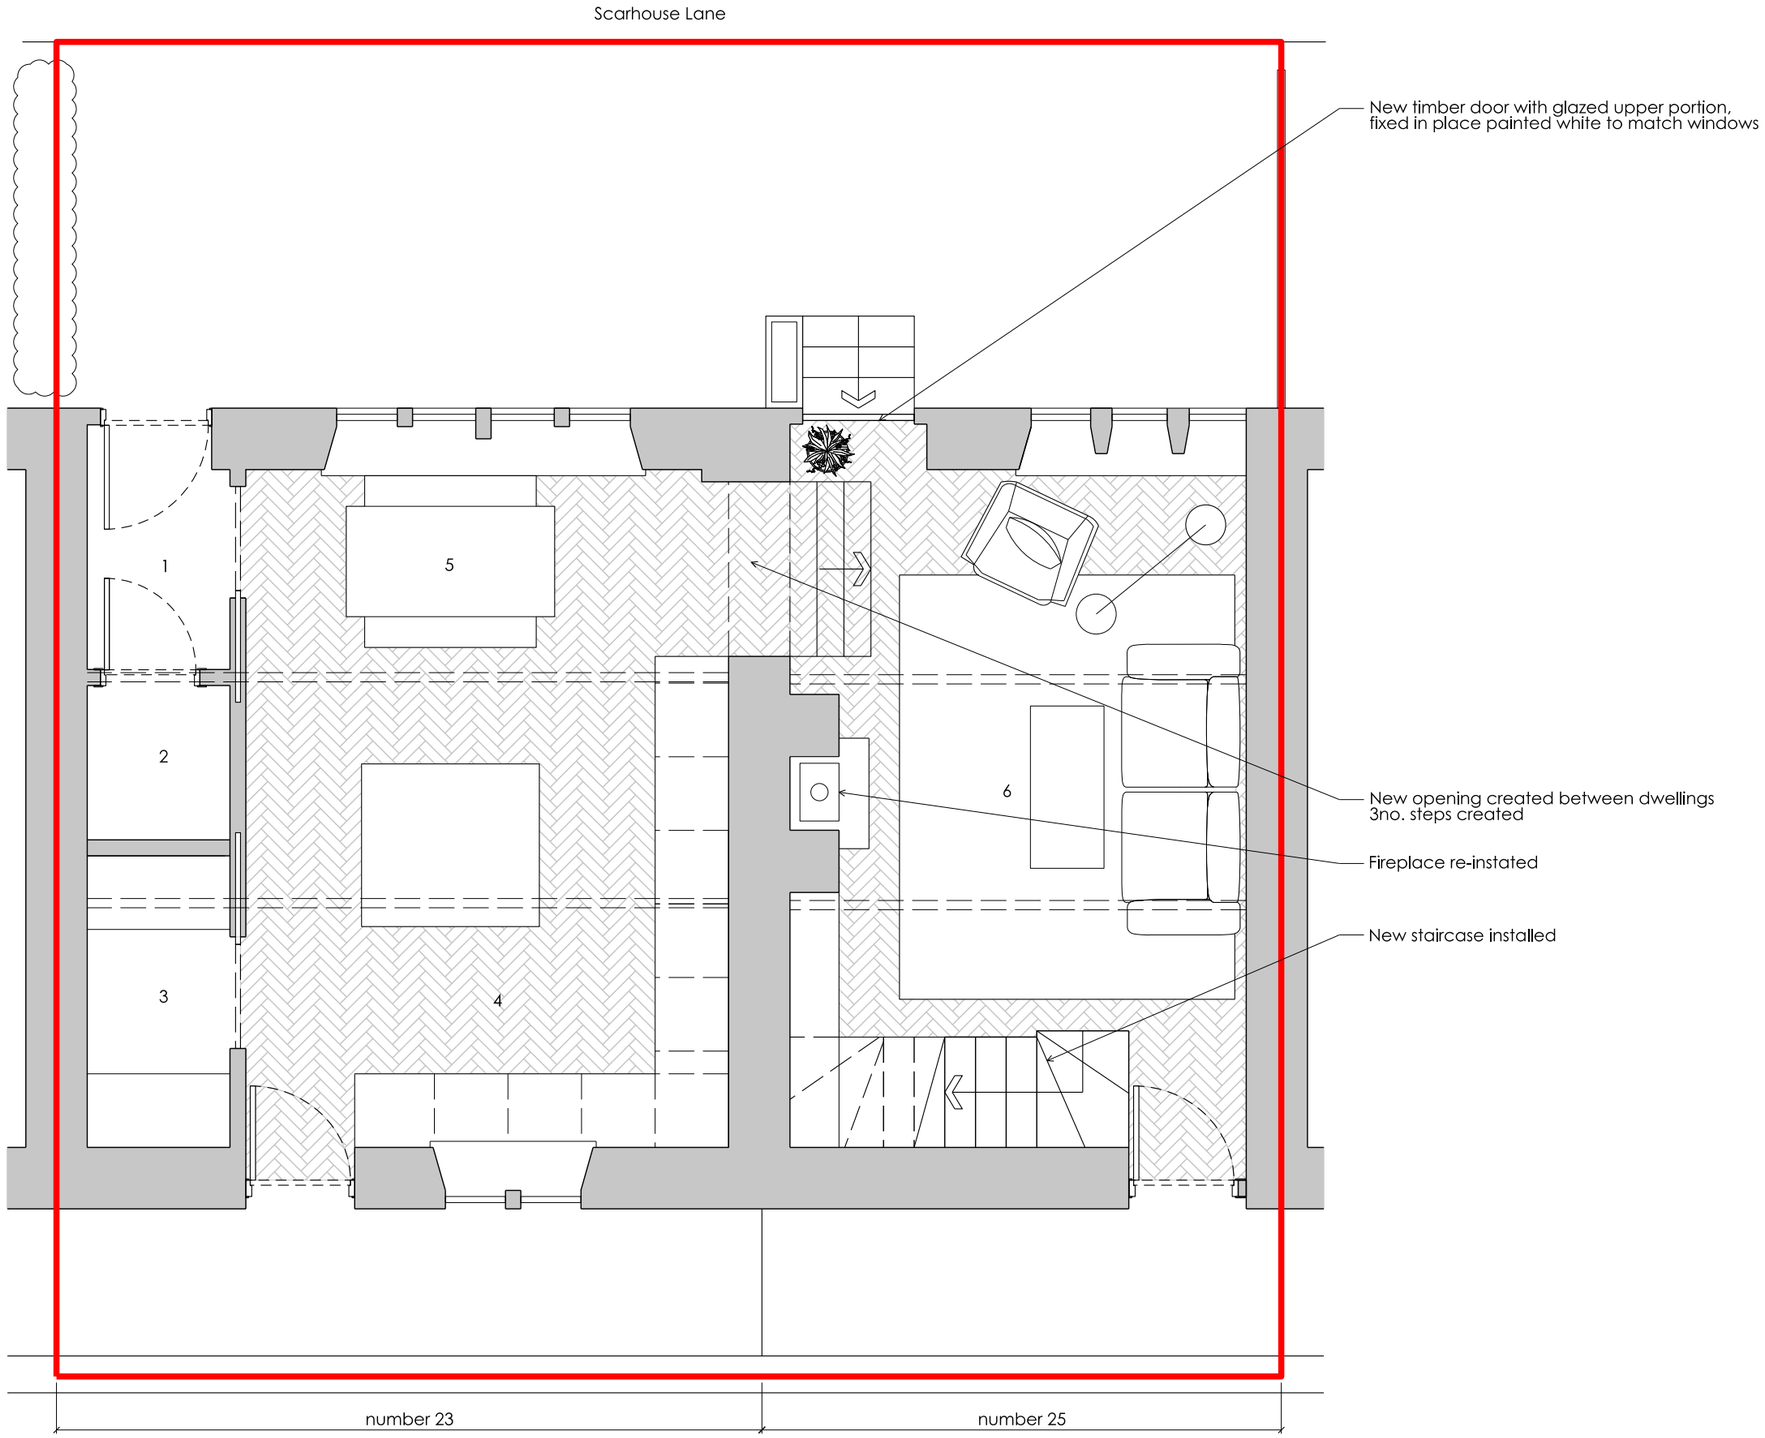

N

Rev	Description	CONCEPT DESIGN By	Chk	ISSUE Date
C00	Issued for comment	PODG	JHD	22.03.22
S01	Issued for listed building consent	PODG	JHD	26.04.22
S02	Front door of number 25 ammended in accordance with Planning Officers comments	PODG	JHD	26.05.22

All dimensions to be as noted (to be checked on site prior to manufacture). Report any discrepancies to the Architect / CA immediately. This drawing is copyright of Dempsey + Gannon limited. drawings are not to be reproduced without written consent.

Key

1. Entrance lobby
2. Cloaks
3. Utility / Pantry
4. Kitchen
5. Dining
6. Lounge

Site boundary

Project	23 & 25 Scarhouse Lane, Golcar	Project No.	22-04
		Dwg. No.	L(-2)012
Title	Ground Floor as Proposed	Date	March 22
		Scale	1:50 @A3

Rev.	S02
By	PODG
Chk.	JHD
App.	

Dempsey+
Gannon