

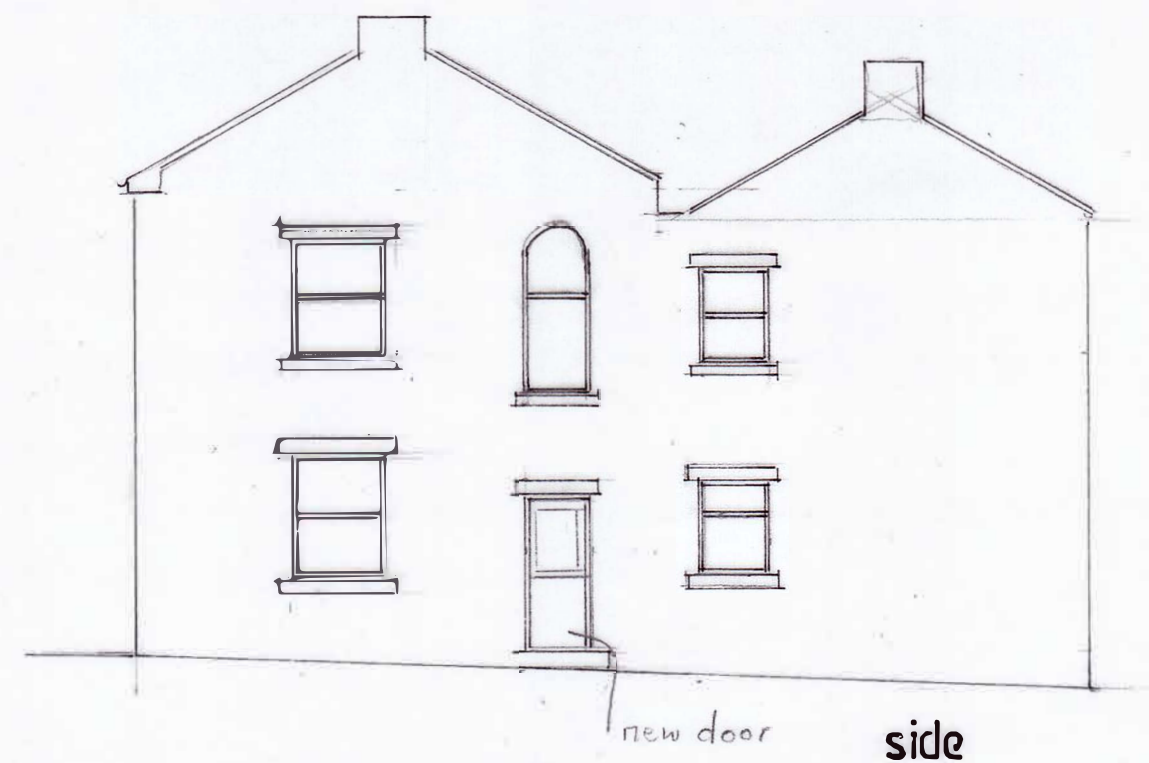
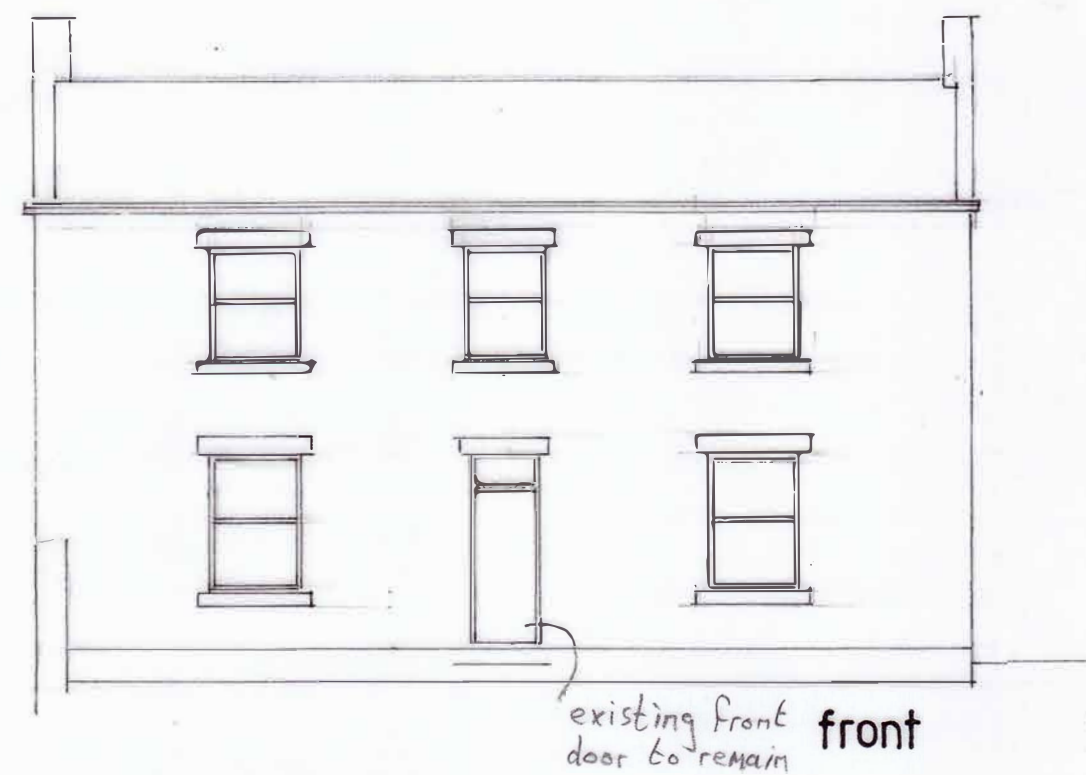


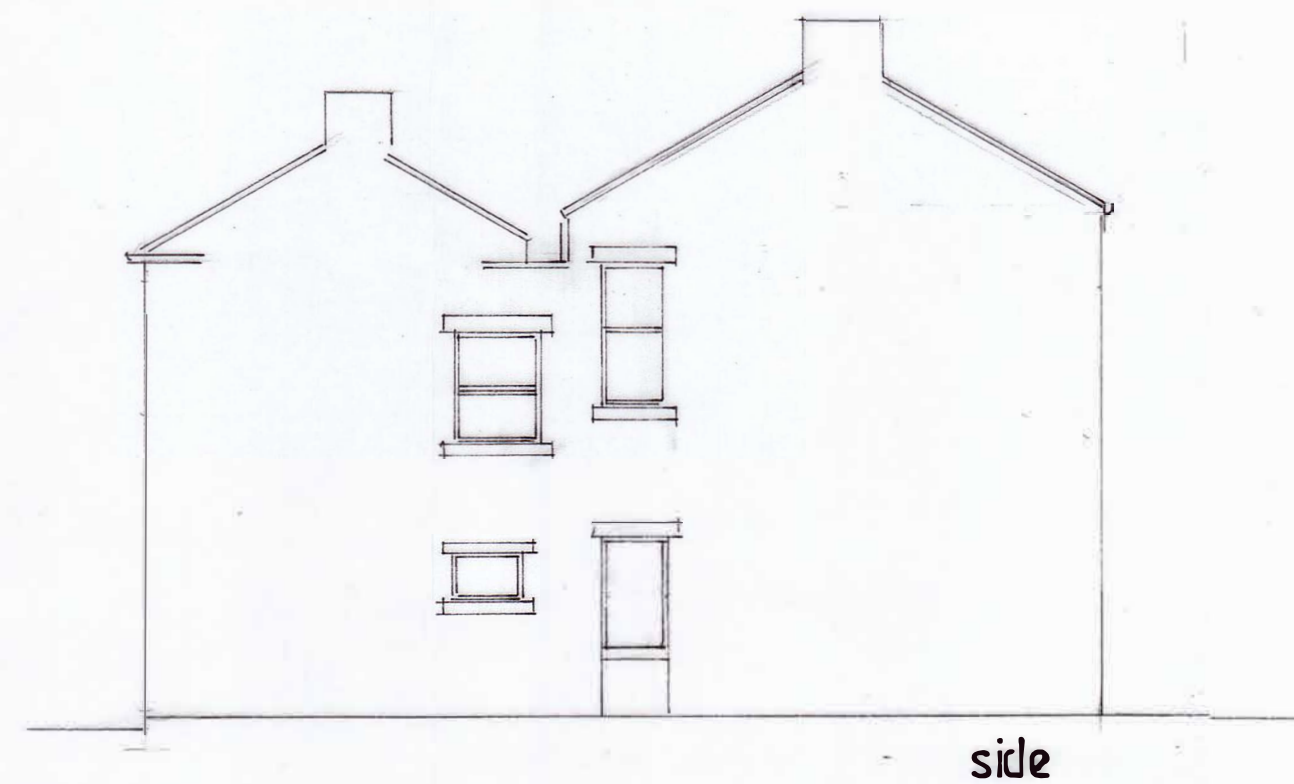

windows - off white,  
grained upvc

# ELEVATIONS SHOWING POSITIONS OF NEW WINDOWS

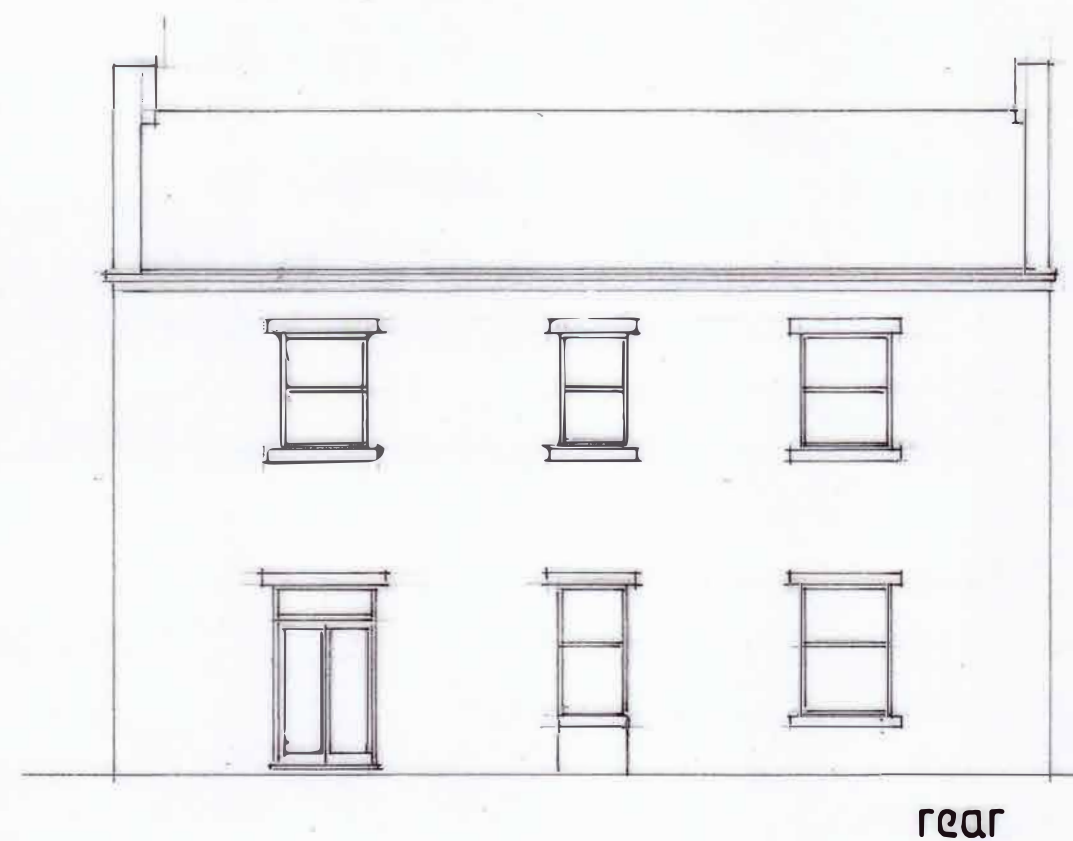

0 1 2 3 4  
scale bar m

Proposed replacement windows & rear door for Mr. R. Chambury  
15 Edgerton Road, Huddersfield

drawn by Artech Design 01772 456592

drawing no.1K/2905/2 Scale 1:100