A0

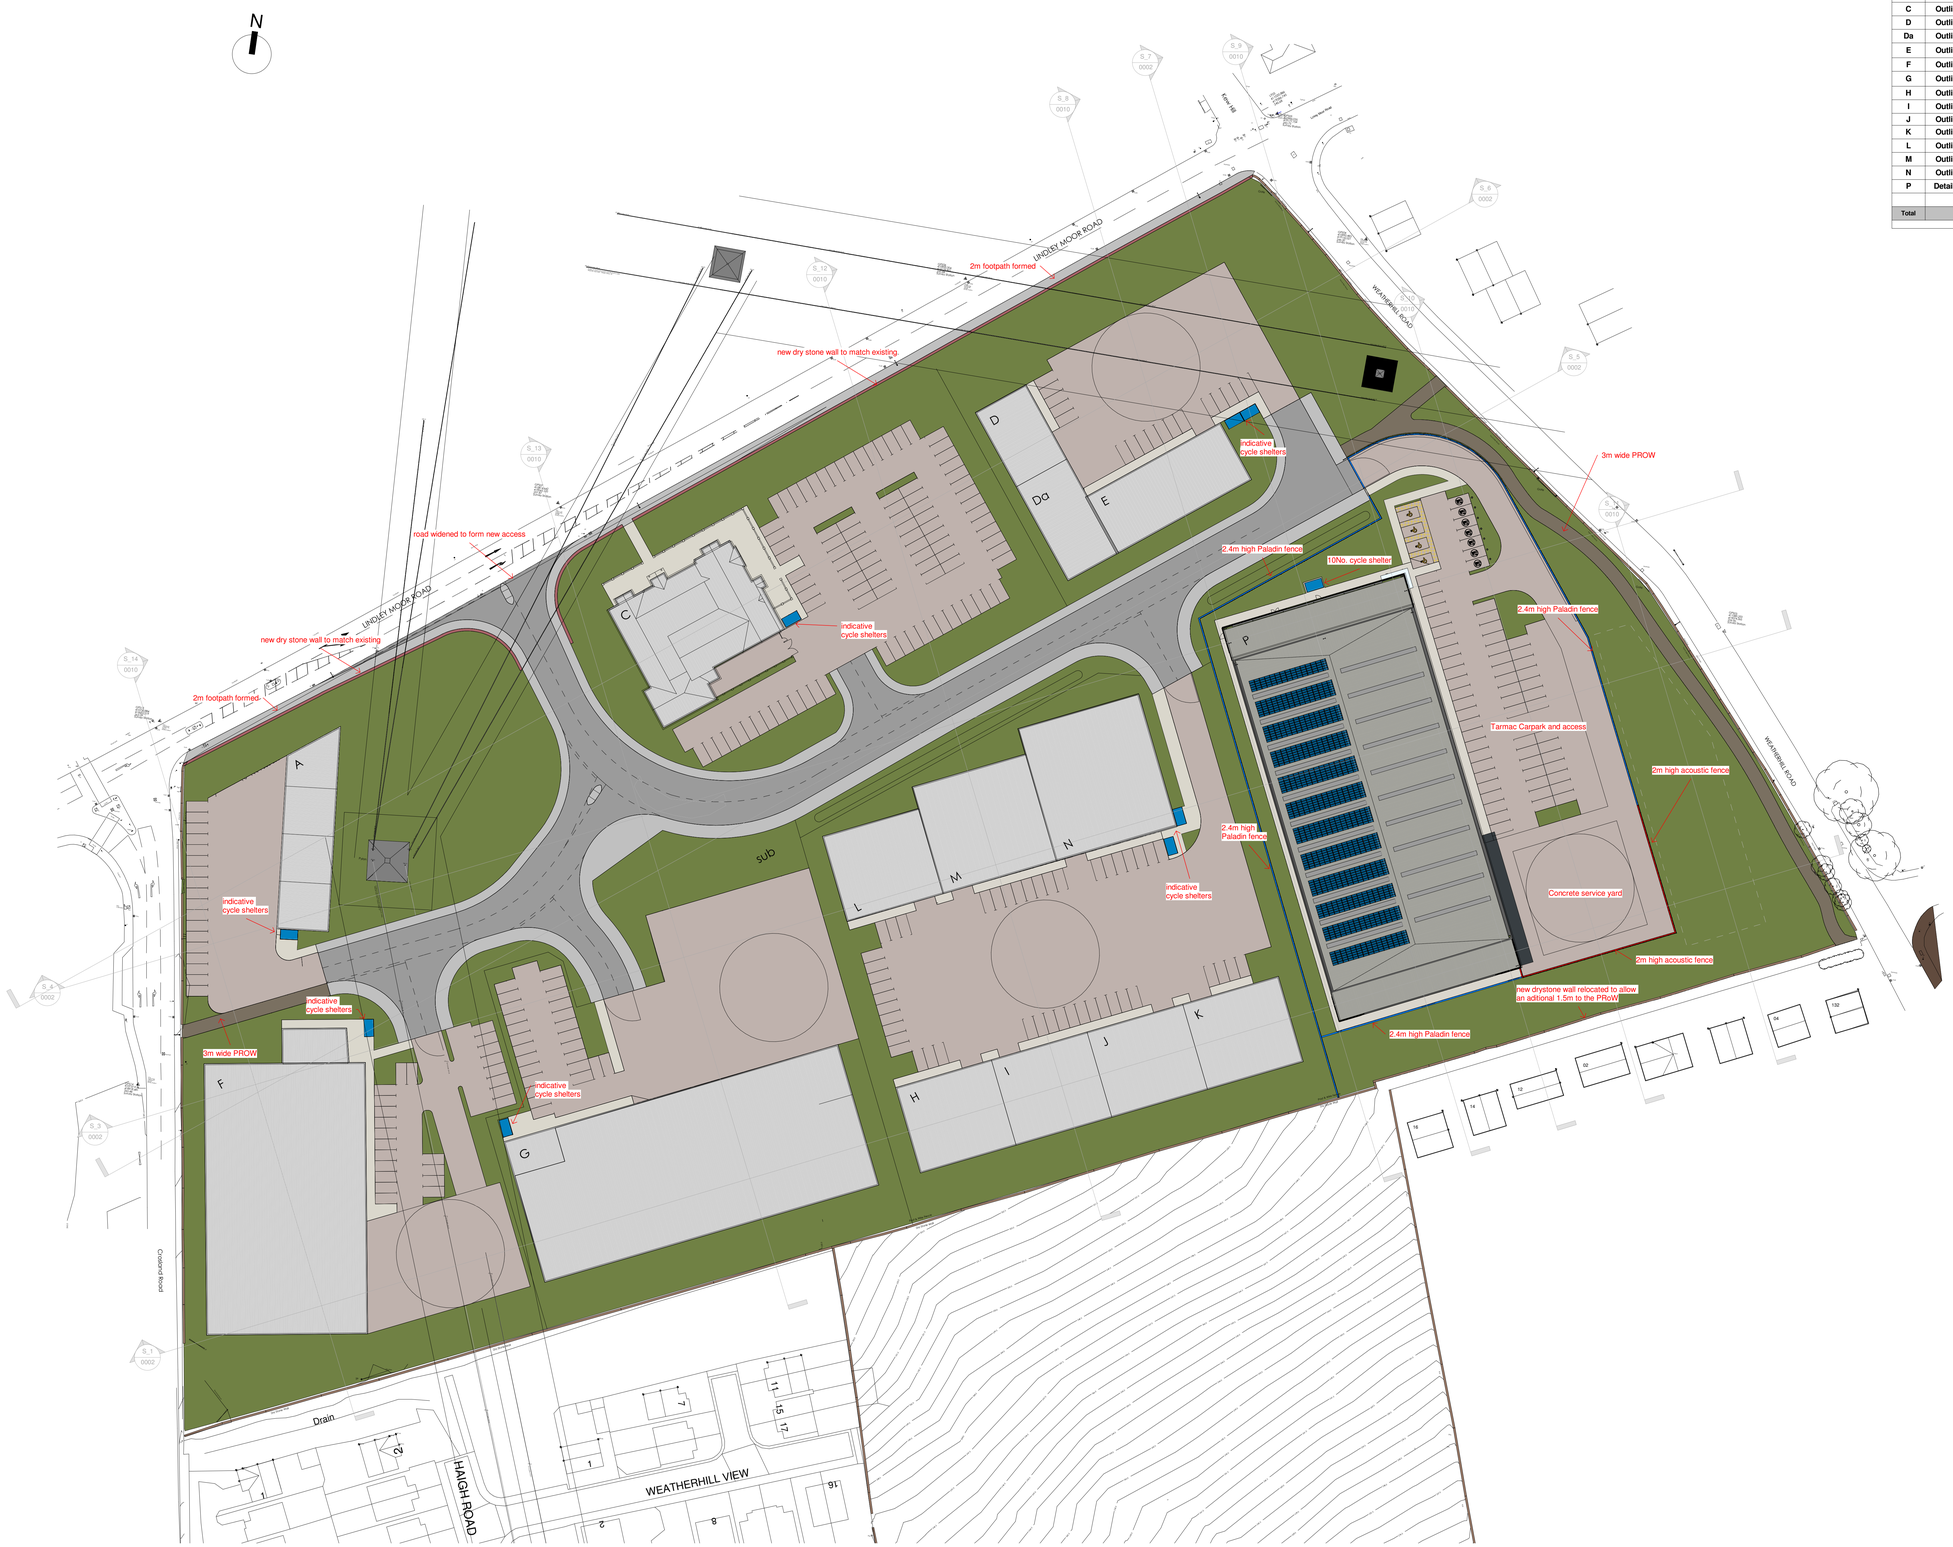

Proposed Site Plan
1 : 500

Area Schedule															
		Supermarket		Restaurant		Trade Counter		Warehouse		Office		Industrial			
2020 Cla...		E (a)		E (b)		B8		B8		E (g)		B2			
		sq/m	sq/ft	sq/m	sq/ft	sq/m	sq/ft	sq/m	sq/ft	sq/m	sq/ft	sq/m	sq/ft	Total sq/m	Total sq/ft
A	Outline											525	5651	525	5651
C	Outline			908	9774									908	9774
D	Outline					260	2799							260	2799
Da	Outline					330	3552							330	3552
E	Outline					525	5650							525	5650
F	Outline							2330	25079	242	2605			2572	27684
G	Outline							2615	28147	192	2066			2807	30213
H	Outline							314	3379			157	1689	471	5068
I	Outline							314	3379			157	1689	471	5068
J	Outline							314	3379			157	1689	471	5068
K	Outline							314	3379			157	1689	471	5068
L	Outline							314	3379			157	1689	471	5068
M	Outline							614	6609			232	2498	846	9107
N	Outline							307	3304			614	6609	921	9913
P	Detailed							910	9795	1019	10968	2840	30569	4769	51332
Total				908	9774	1115	12001	8346	89829	1453	15639	4996	53772	16,818	181,015

Rev	Description	Drawn	Checked	Date
P12	Updated to show revised road layout, cycle parking and PROW accessed to North East boundary	MR		20-02-24
P11	Updated for traffic islands, Unit B and 3m footpath as requested by KMC	MR		27-11-23
P10	Change in traffic island to suit highway department	MR		18-10-23
P9	Change in road radius	MR		25-09-23
P8	Updated to show underground tank and adjacent levels	MR		18-09-23
P7	Updated to show Haigh Road, Weatherhill View	MR		25-08-23
P6	Trade counter BB update	MR		25-08-23
P5	Various updates including roundabout omission	MR		24-08-23
P4	Revised to show change in plots D and E	MR	JW	15-06-23
P3	Revised to show change in unit D and E	MR	MM	16-05-23
P2	Issued for Planning	MR	JW	07-04-22
P1	Revised Plots levels added	JW	MJR	07-04-22

Document Status : S2
Purpose of Issue : FOR PLANNING

MARTIN WALSH ARCHITECTURAL
Firth Buildings, 99 - 103 Leeds Rd, Dewsbury, WF12 7BU t: 01924 464342
e: info@martinwalsh.co.uk w: www.martinwalsh.co.uk

Project
Proposed Development at Lindley Moor Road, Lindley

Huddersfield

Title
Proposed Site Plan

Client
2SH Developments

MWA Project	Scale	Original Paper Size	Paper Orientation	Drawn
6194	1 : 500	@A0	LAND	MJR

File Identifier

Project	Originator	Volume	Level	Type	Role	Number	Revision
LMSH -	MWA -	01 -	XX -	DR -	A -	0008	P12

Copyright © 2018 Martin Walsh Architectural. All Rights Reserved.
Martin Walsh Architectural is the trading name of Martin Walsh Architectural Limited. Registered in England Number 4496049