

Front Elevation



Side Elevation

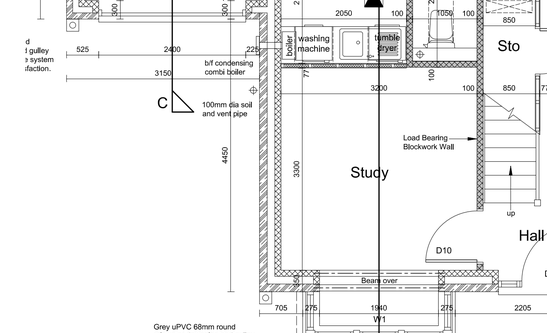

Rear Elevation

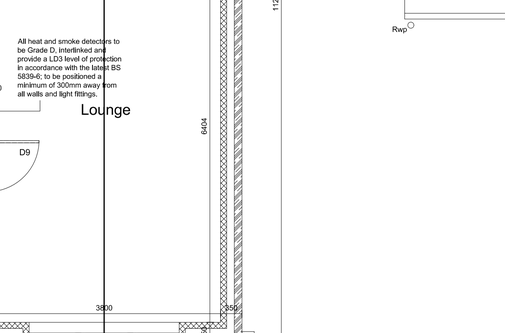

Side Elevation

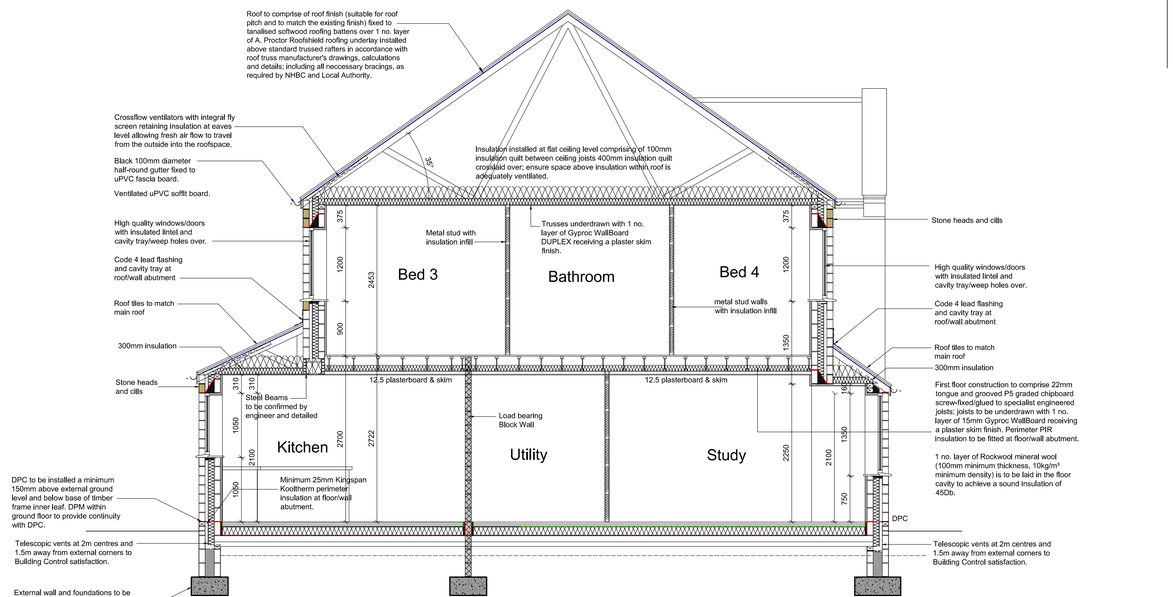

Section A-A

Ground Floor Plan

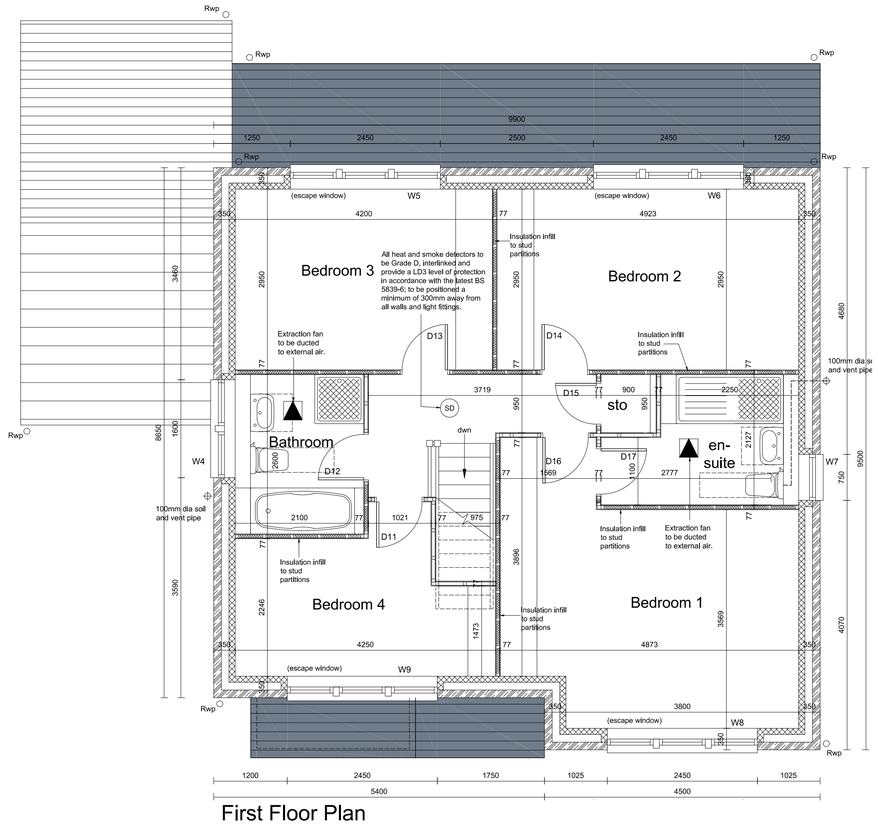

First Floor Plan

Floor Area (Excluding Garage)
Total = 170.14m² (1,831 sq/ft)

REV	DATE	AMENDMENT	BY	CHKD

HNA architects
Architecture | Planning | Design

PROJECT:	Station Road, Meltham				
CLIENT:	Briertone Ltd.				
DRAWING:	House Type C - Floor Plans & Elevations				
DRAWN BY:	GG	CHECKED BY:	GG	CREATED: Feb 2022	SCALE: 1:50/100 @ A1
STATUS:	Construciton			DRAWING No: 1381/C/103	REVISION:

DO NOT SCALE.
COPYRIGHT REMAINS WITH HNA ARCHITECTS Ltd.

TEMPLE WORKS, TEMPLE STREET, OLDHAM, OL13NJ
TEL: 0161 688 1820
E-MAIL: info@hna-architects.co.uk

RIBA Chartered Practice