



N	O	T	E	S
---	---	---	---	---


1. All highway works are to be constructed in accordance with the West Yorkshire Residential Design Guide and Kirklees Metropolitan Council construction specification.
2. All highway works are to be subject of a section 38 Agreement of the Highways Act 1980.
3. All public sewers to comply with the requirements of the Water Authorities publication "Sewers for Adoption 6th Edition" together with any additional specific requirements of the drainage authority.
4. All public sewers are to be subject of a section 104 Agreement of the Water Industry Act 1991. With the exception of highway only drainage.
5. Any coated base material in the carriageway left exposed for more than seven days to be sealed using bituminous sealing grit.
6. Highway boundary to be indicated by black edgings laid flush or change of material on private drives.
7. All vertical faces of joints involving flexible materials shall be treated with "Oxy-bit" or other approved joint sealant. This includes ironwork and precast products. Overbanding shall not be accepted by Kirklees Metropolitan Council.
8. Any final surfacing to be discussed with Kirklees Metropolitan Council.
9. Unsealed and loose material such as crushed stone, gravel or pebbles is not acceptable to the adoptable highway.
0. Do not scale from this drawing.

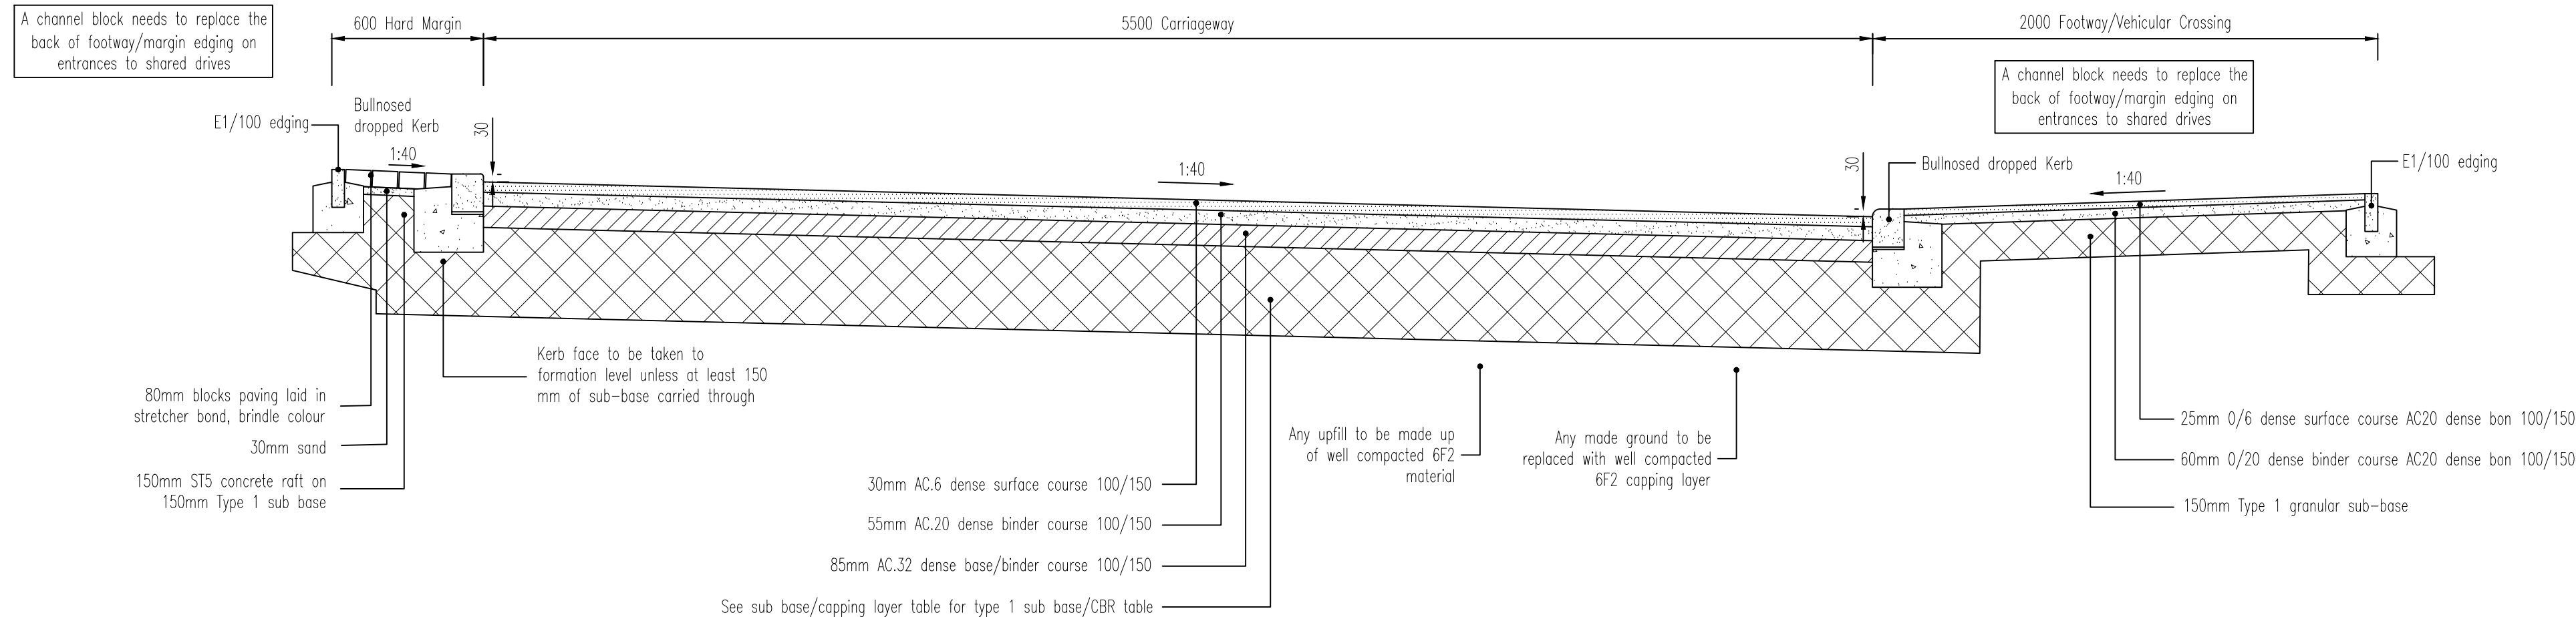


TYPICAL SECTION THROUGH TRADITIONAL ESTATE ROAD (BASED ON 2% CBR)
(1:20)

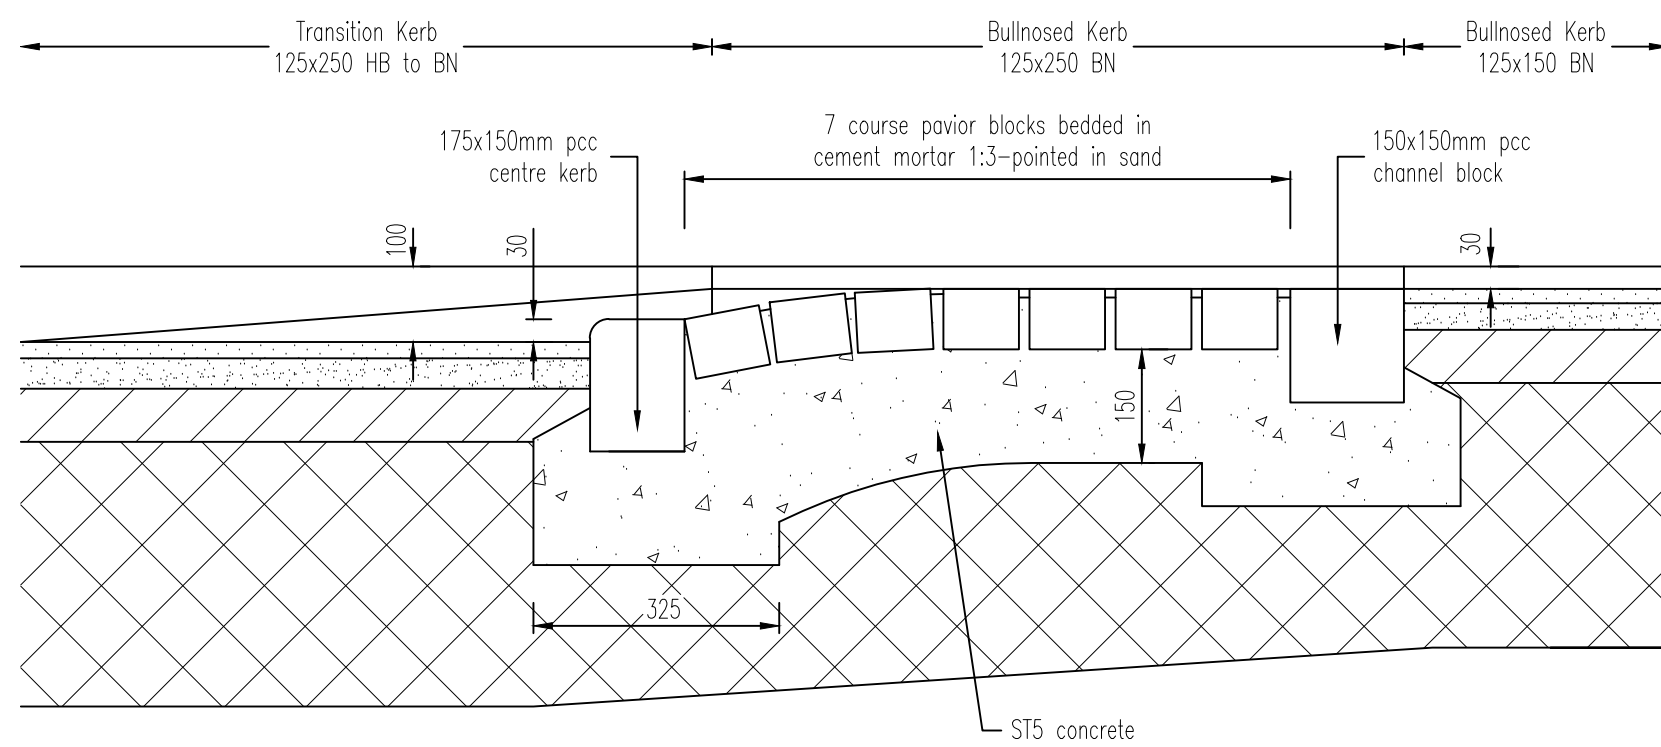


RAMP DETAIL
(1:10)

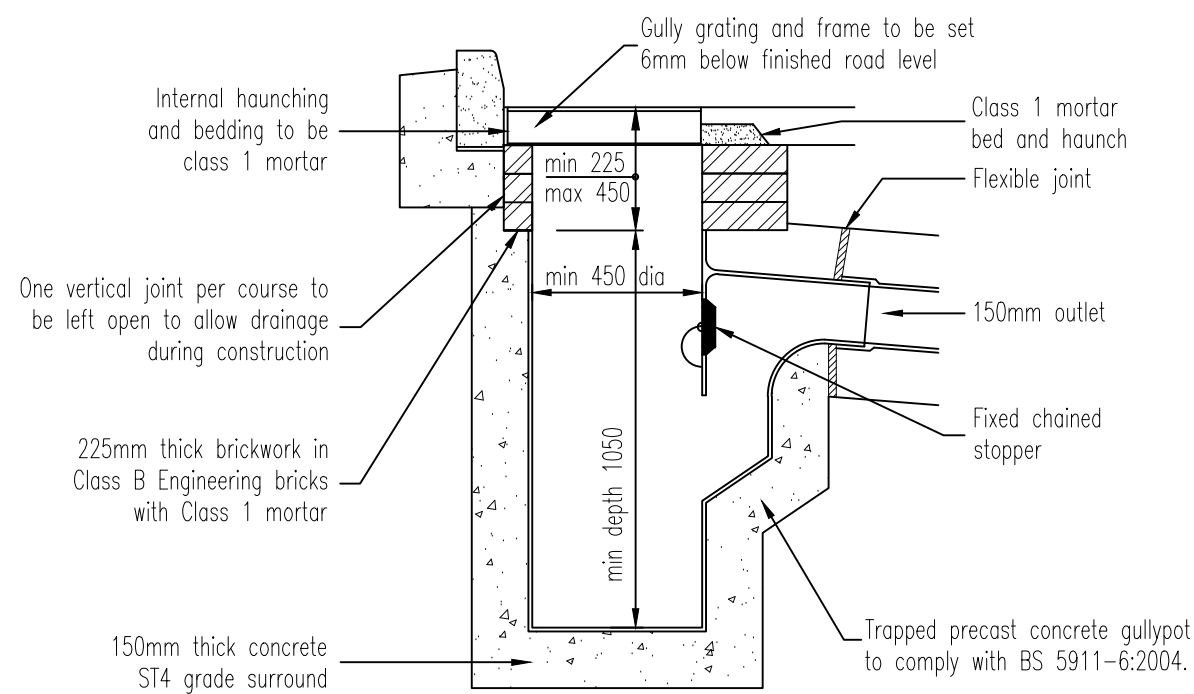


TYPICAL ROAD GULLY DETAIL
(1:20)

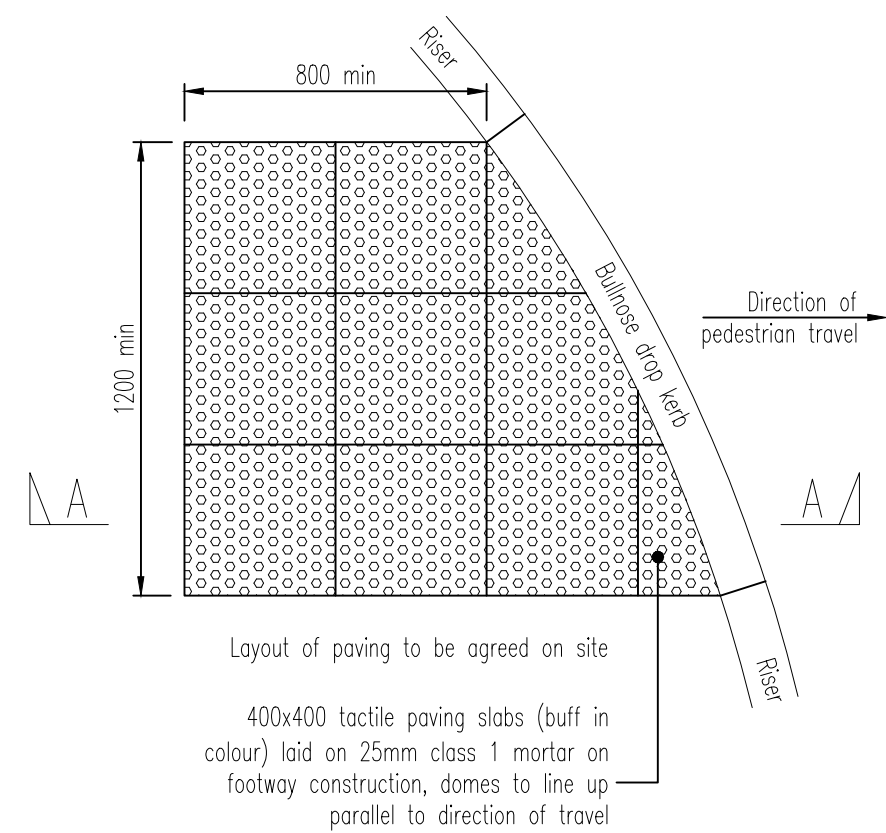


PLAN ON TACTILE CROSSING (1:20)

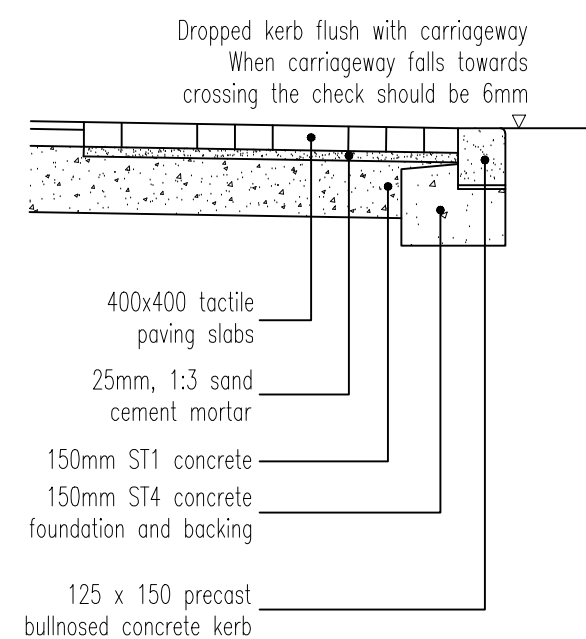


SECTION A-A
THROUGH CROSSING
(1:20)

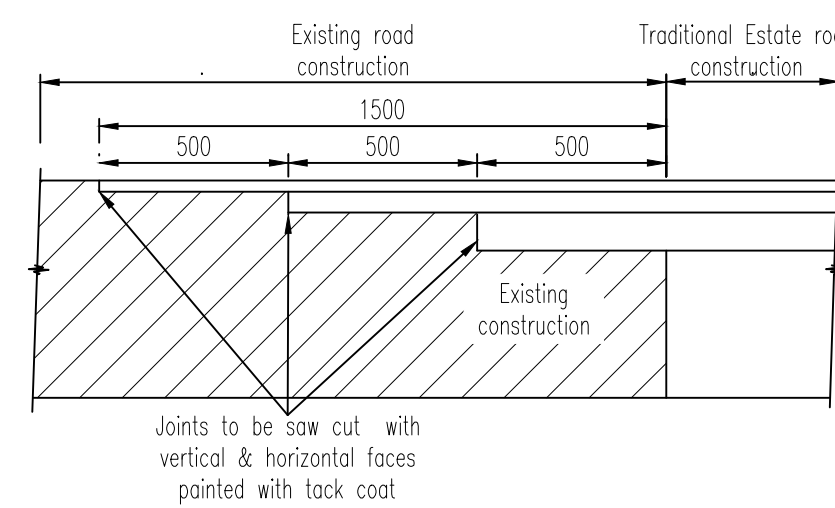


TIE IN DETAIL
(1:20)

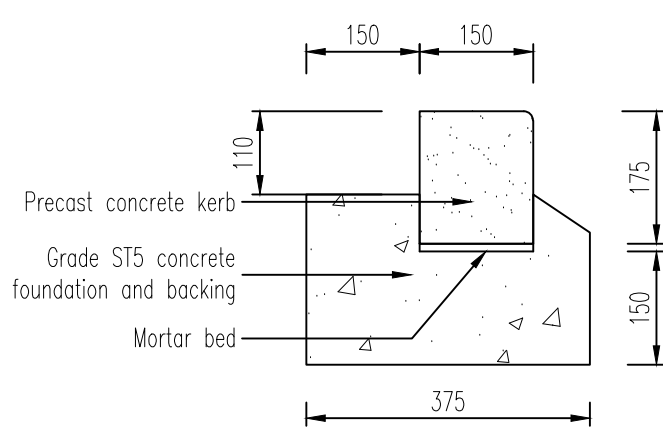


CENTRE KERB
(1:10)

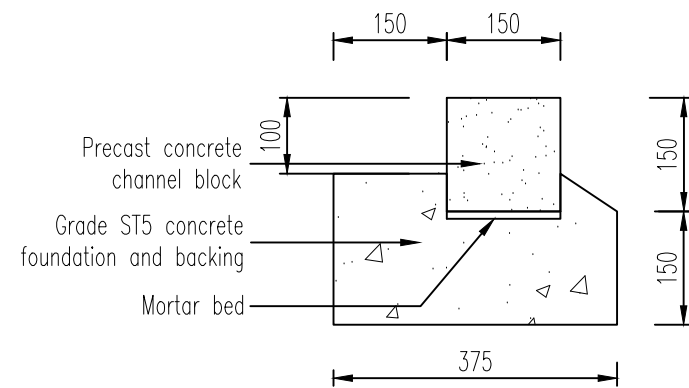


CHANNEL BLOCK
(1:10)

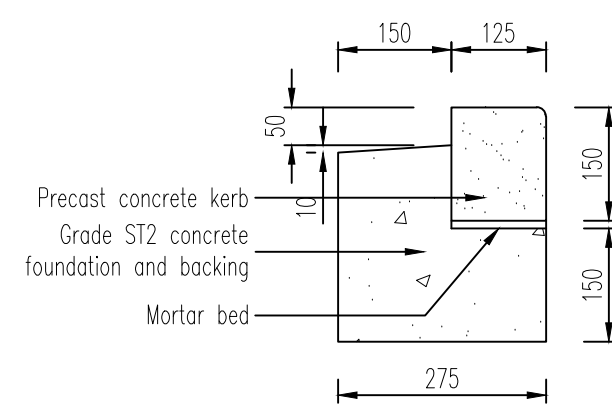

BULLNOSE KERB
(DROPPED CROSSINGS)
(1:10)

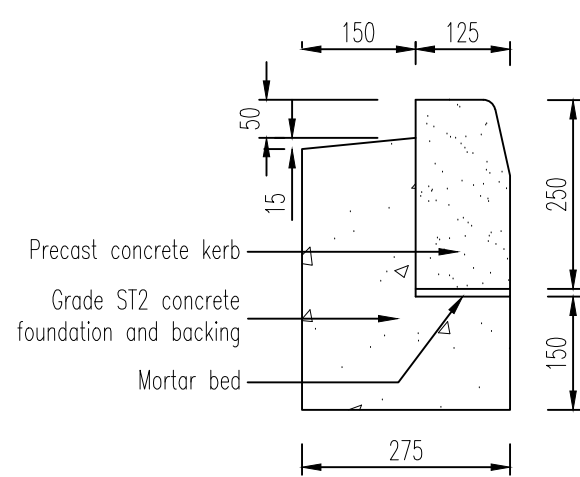

HALF BATTERED KERB
(1:10)

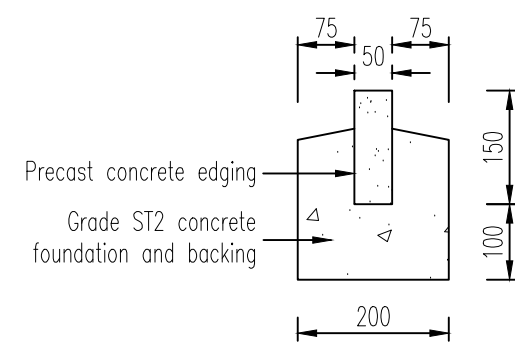

E1/100 EDGING
(1:10)

SUBJECT TO THE
APPROVAL OF
ALL RELEVANT
AUTHORITIES

B	BHE	02.02.22	Amended to suit section 38 comments	RJ	MI
A	MB	04.11.21	Amended to suit section 104 comments	MI	MI
/	RJ	19.04.21	Issued for approval	MI	MI
Rev	By	Date	Revision	Chk	Apvd

ARP ASSOCIATES
Chartered Consulting Engineers

Northwest House ● 5 & 6 North West Business Park ● Servia Hill, Leeds ● LS6 2QH
● 0113 245 8498 ● 0113 244 3864 ● leeds@arpassociates.co.uk ● www.arpassociates.co.uk

ARP Associates is a trading division of ARP Geotechnical Ltd, a company registered in England and Wales with company number 3771811, whose registered office is at 5/6 Northwest Business Park, Servia Hill, Leeds LS6 2QH

TITLE TYPICAL HIGHWAY
CONSTRUCTION DETAILS
SHEET 1 OF 2

PROJECT
PLANE STREET,
HUDDERSFIELD

CLIENT
UNITY HOUSING ASSOCIATION

DRAWING STATUS
PRELIMINARY

Scale	Date	Drawn	RJ
AS SHOWN @ A1	APR 21	Chk.	MI

Drg. No. 257/02/04.01	Rev B
--------------------------	----------