


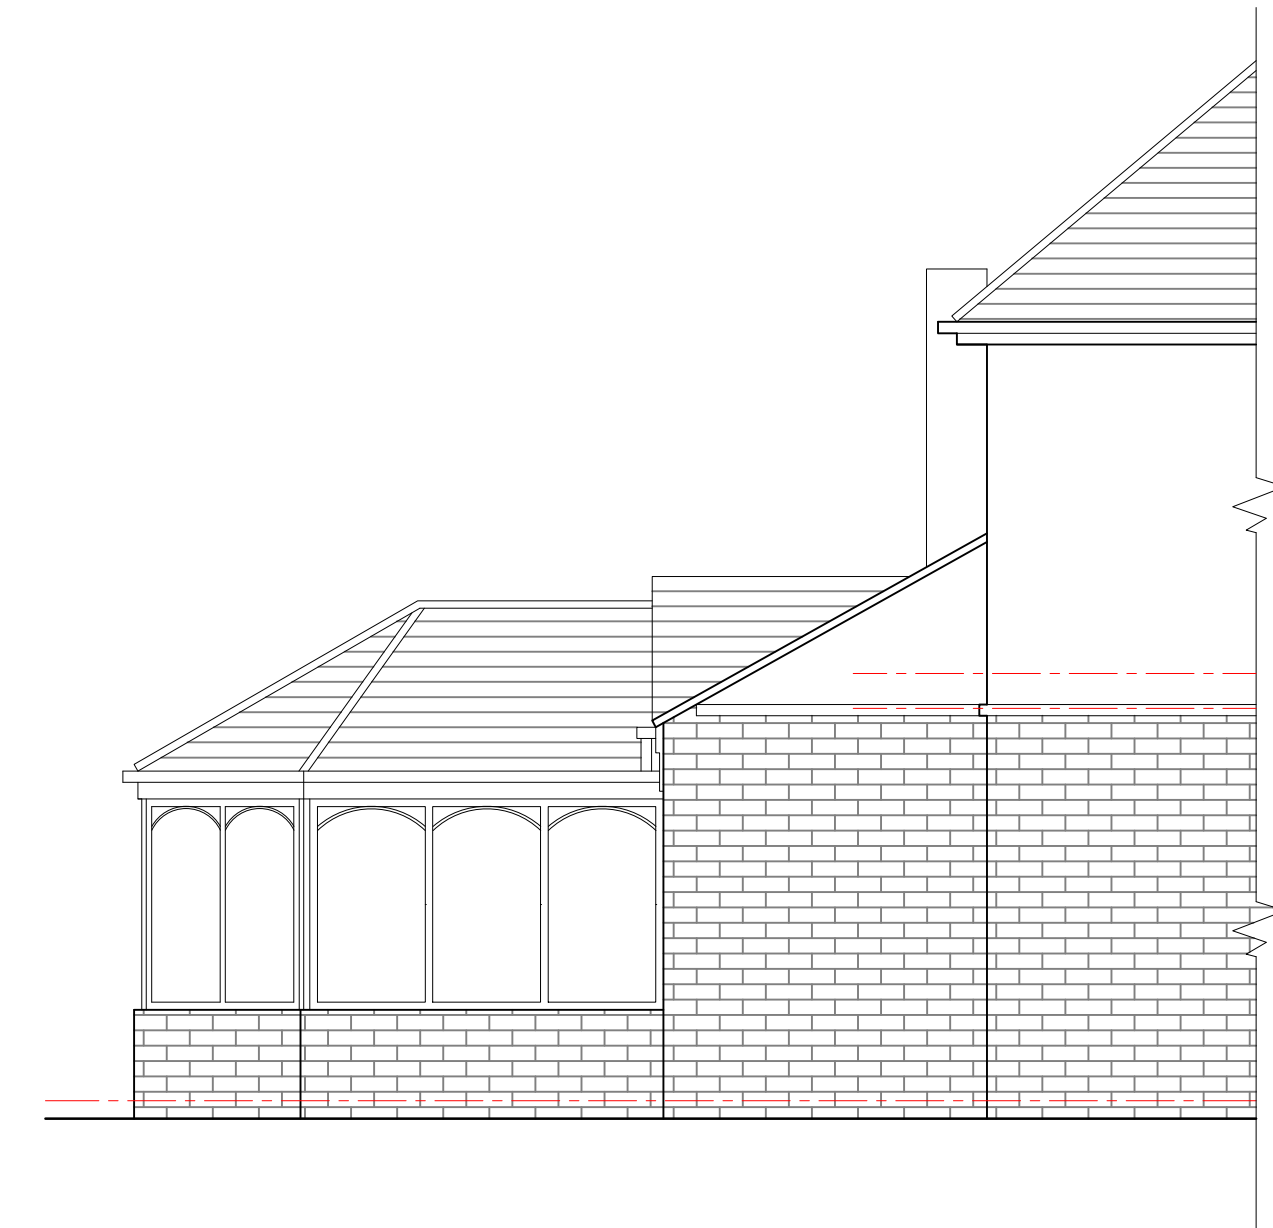


EXISTING NORTH ELEVATION 1:50




EXISTING EAST ELEVATION 1:50




EXISTING WEST ELEVATION 1:50

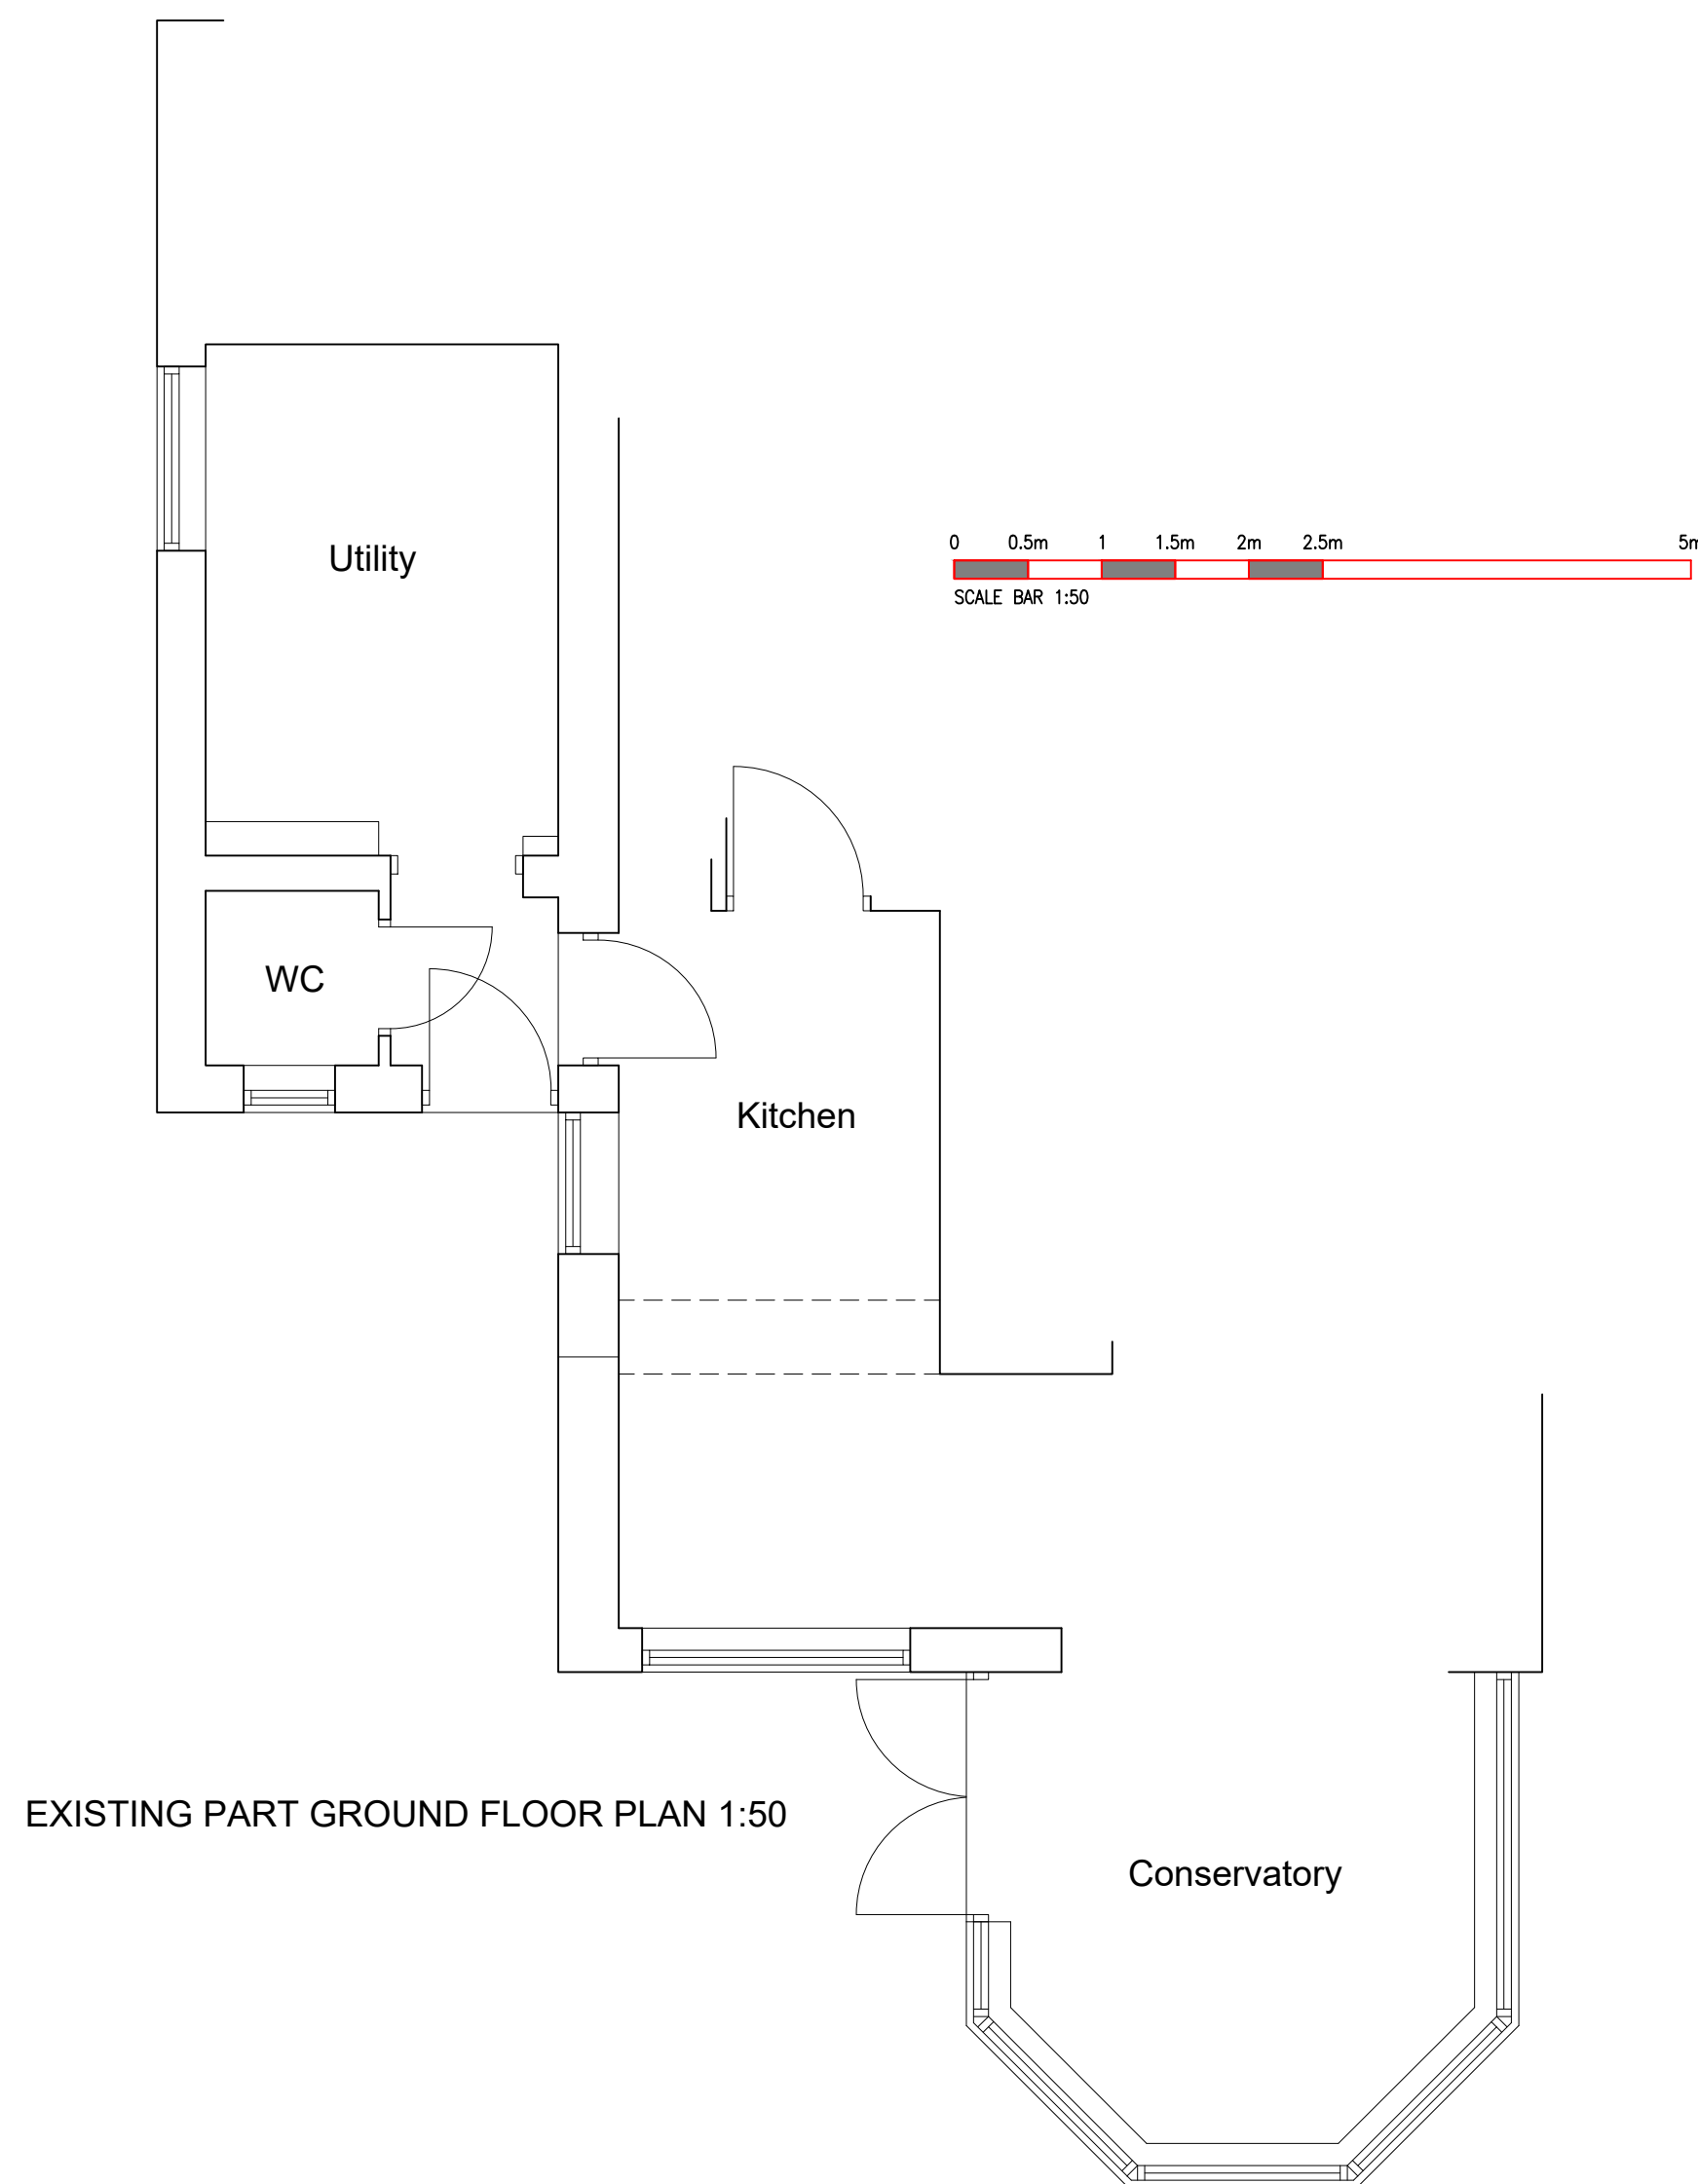

EXISTING PART GROUND FLOOR PLAN 1:50

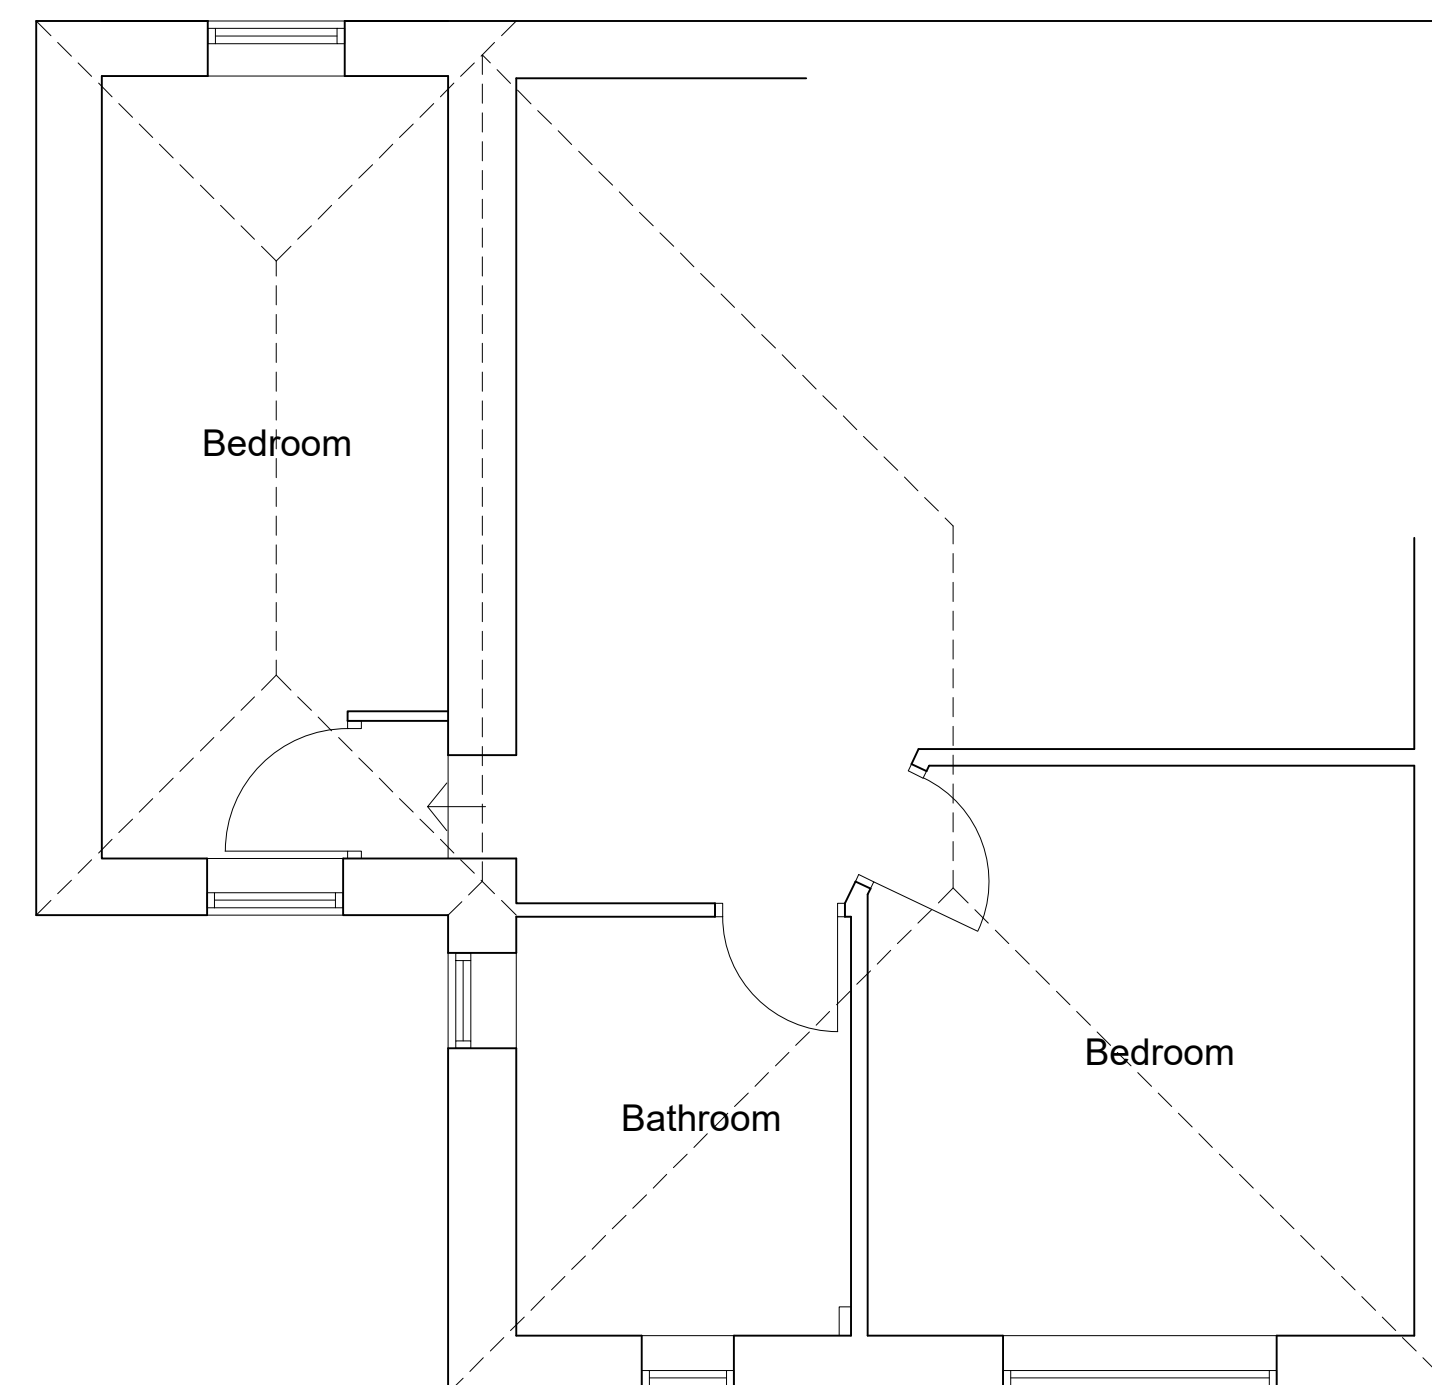

EXISTING FIRST FLOOR PLAN 1:50

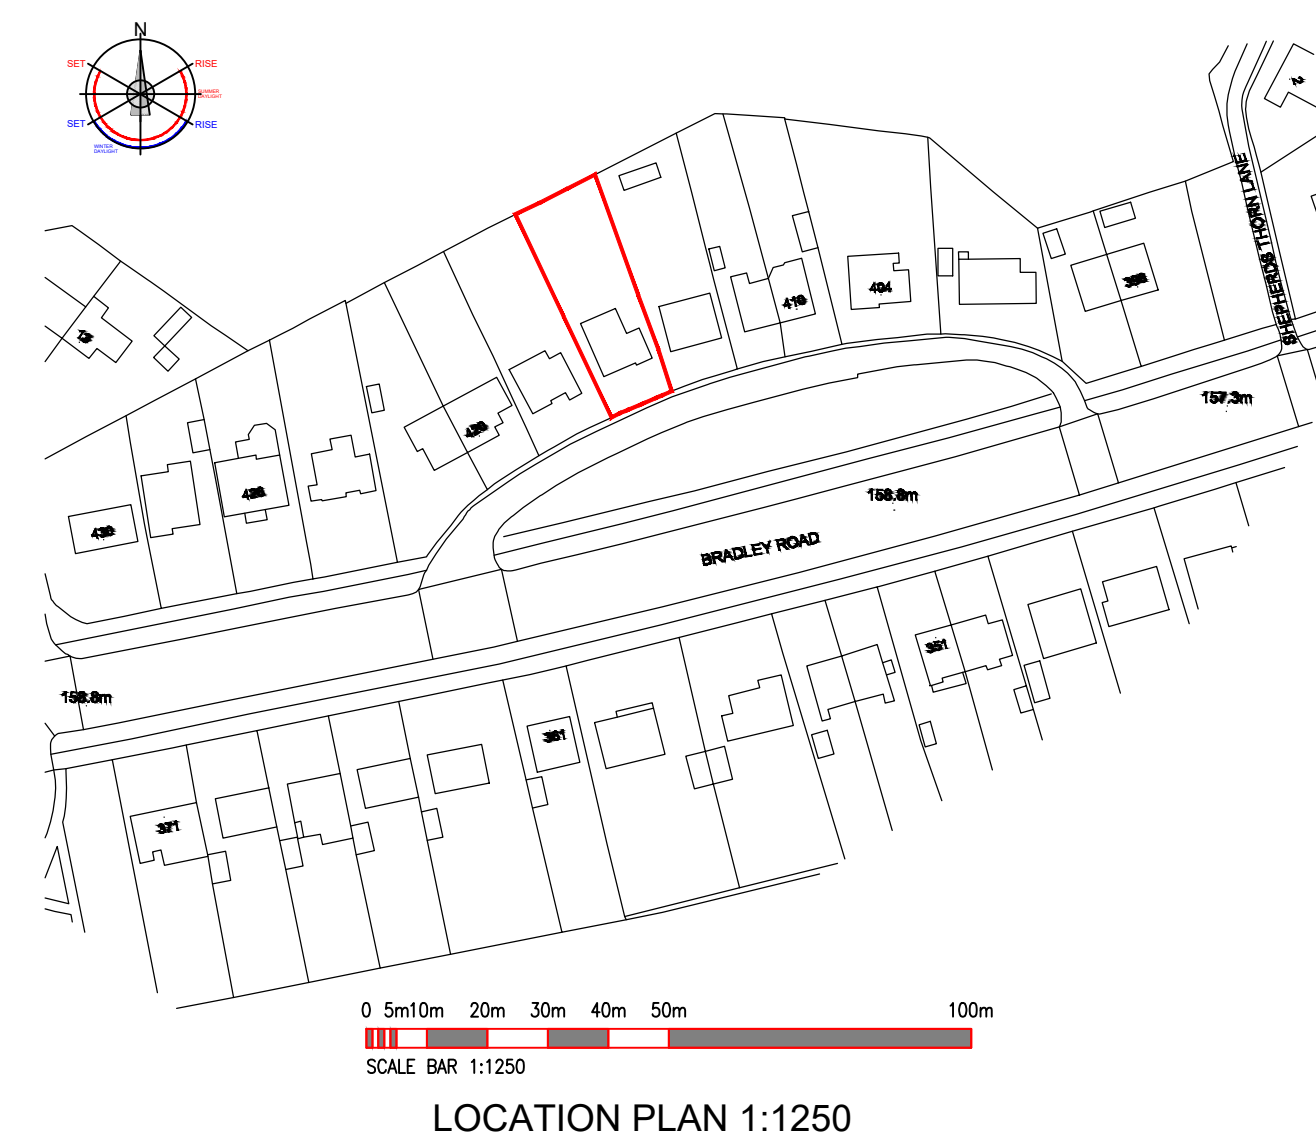

LOCATION PLAN 1:1250

REV :

CLIENT :
Sandhu

ADDRESS :
**416 Bradley Road
Huddersfield
HD2 1PS**

PROJECT :
Existing Details

DATE :
May 2022

ISSUE :
PLANNING: ☒ B.REGULATIONS: ☐ GENERAL: ☐

DRAWING REF : **1972-22-001** REVISION: **-** SCALE: **1-50**

Drawings are to scale indicated for planning purposes
No scaling permitted for construction purposes
Information on this drawing is copyright. All rights reserved.
No part of this work may be reproduced or transmitted in
any form by any means, either electronically, mechanically,
by photocopying, recording or otherwise stored in any
retrieval system of any nature, without the express consent
of Langley Architectural.