


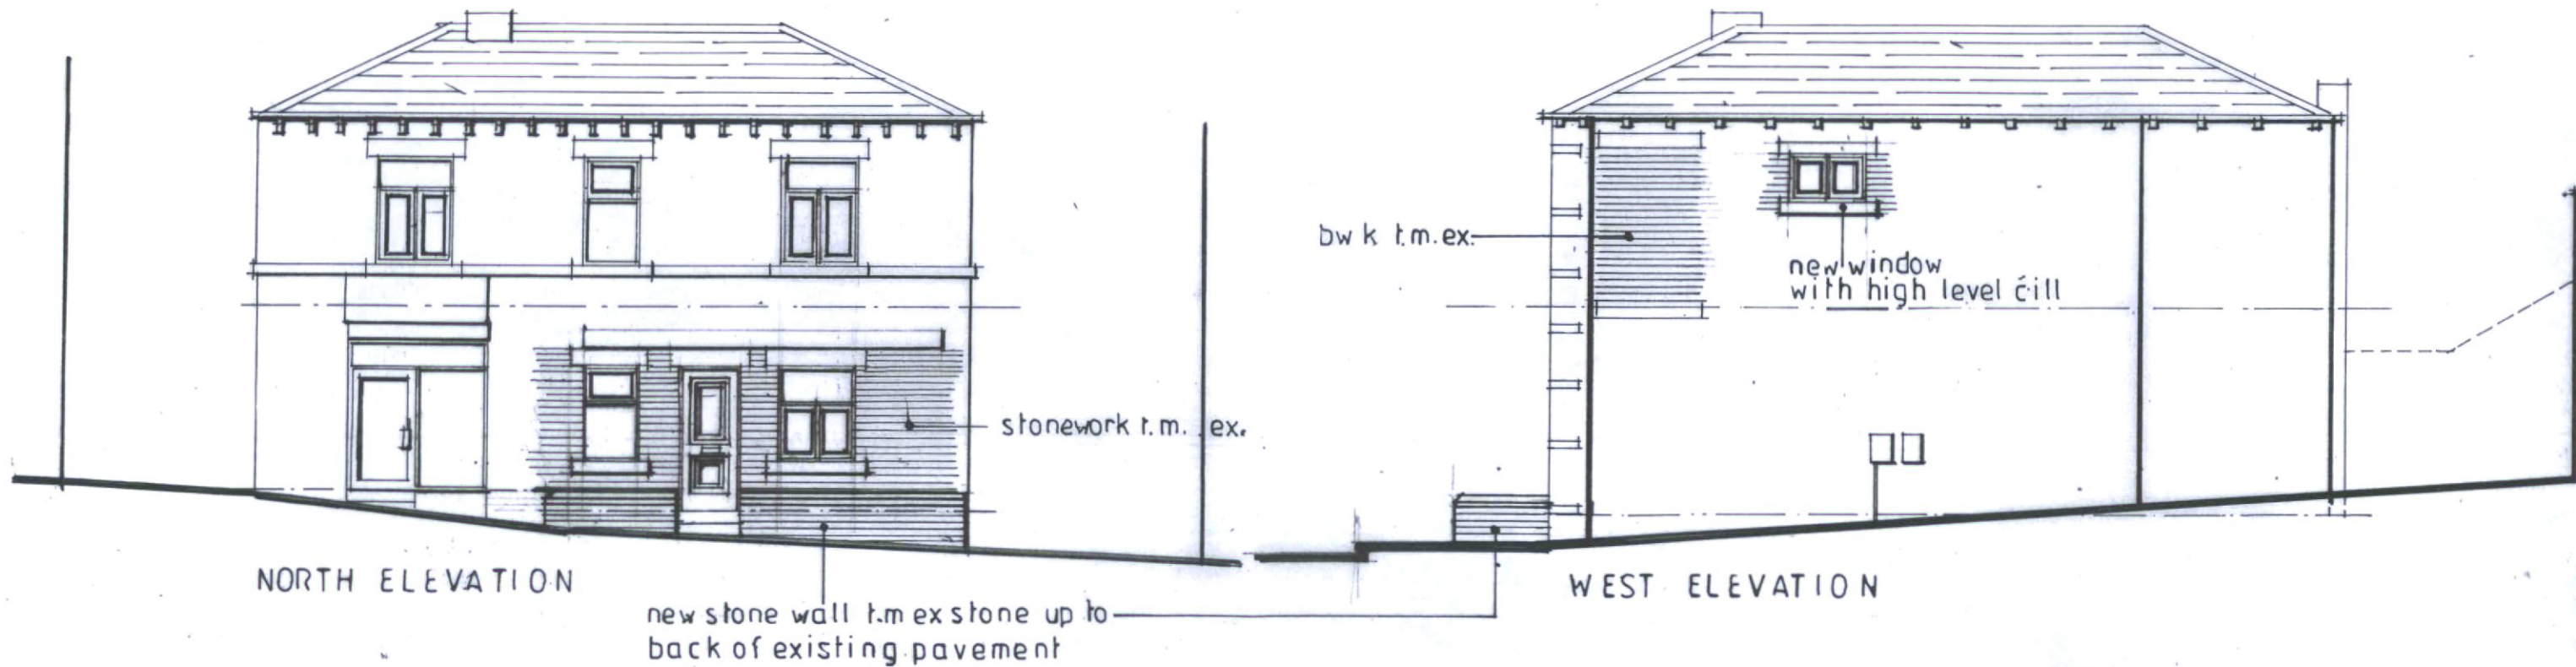

PROPOSED CHANGE OF USE OF 28 BATTYE STREET DEWSBURY WF 13 1PH FROM RETAIL UNIT WITH STORAGE SPACE OVER INTO 2no. 2 BEDROOM FLATS AND 1no. SINGLE BEDROOM FLAT AND RETAINING 1no. RETAIL UNIT.

scale 1:100

drawing PROPOSED ELEVATIONS [Sheet 1 of 2]

drawing no. 220405.9.